



For Demonstration Purposes Only
Tailor Made Software, Ltd

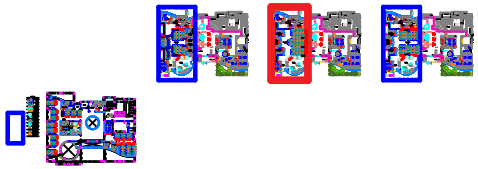

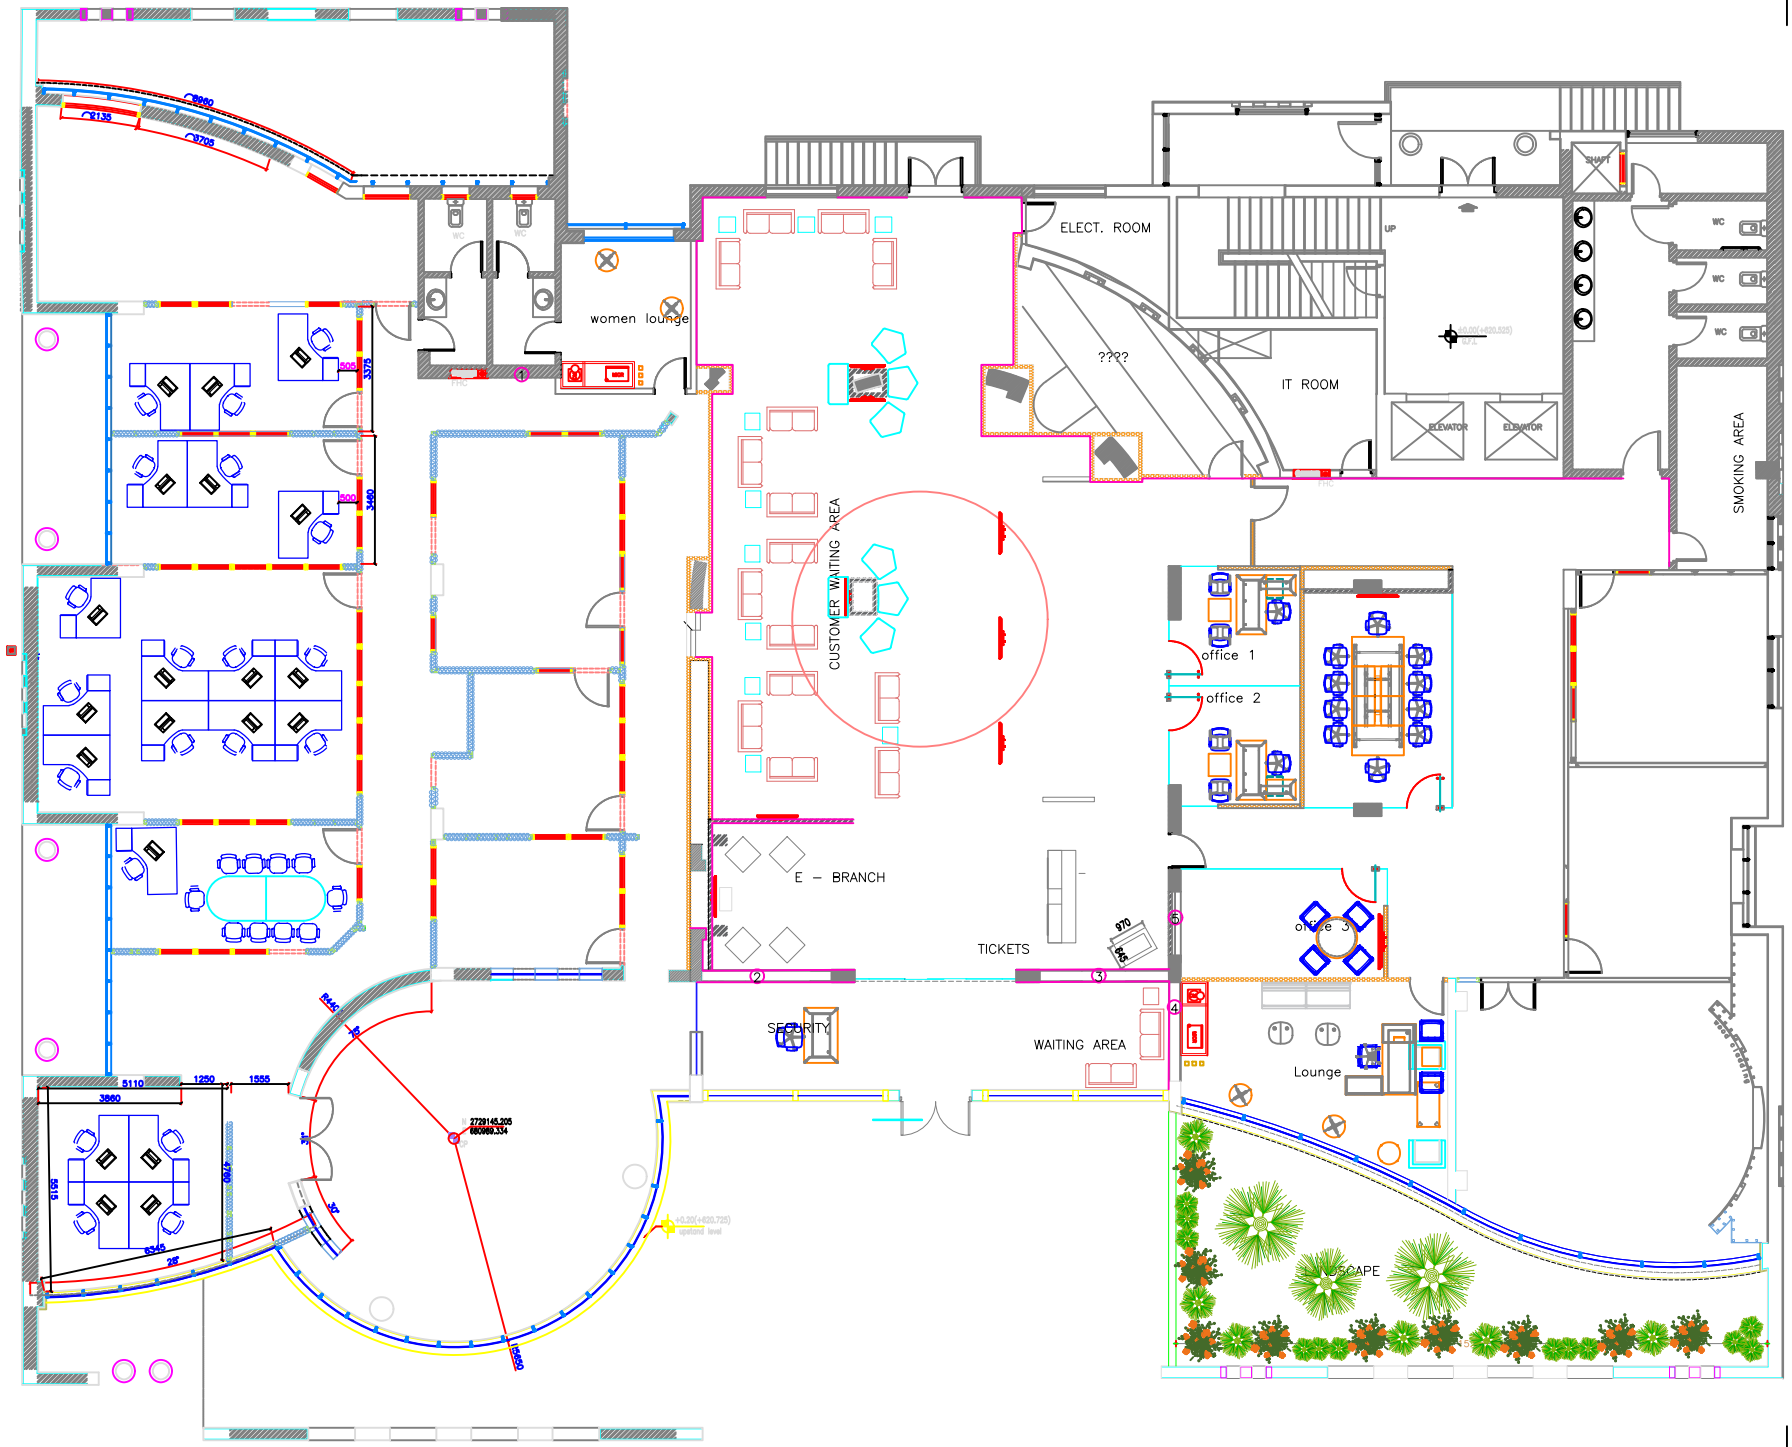

LEGEND

#	DISCRIPTION	QNT.
1		
2		
3		
4		
5		
6		
7		
8		
9		


NOTES:

PROJECT:

ALSULAI BUILDING
GROUND FLOOR

SHEET:

100 – INFO

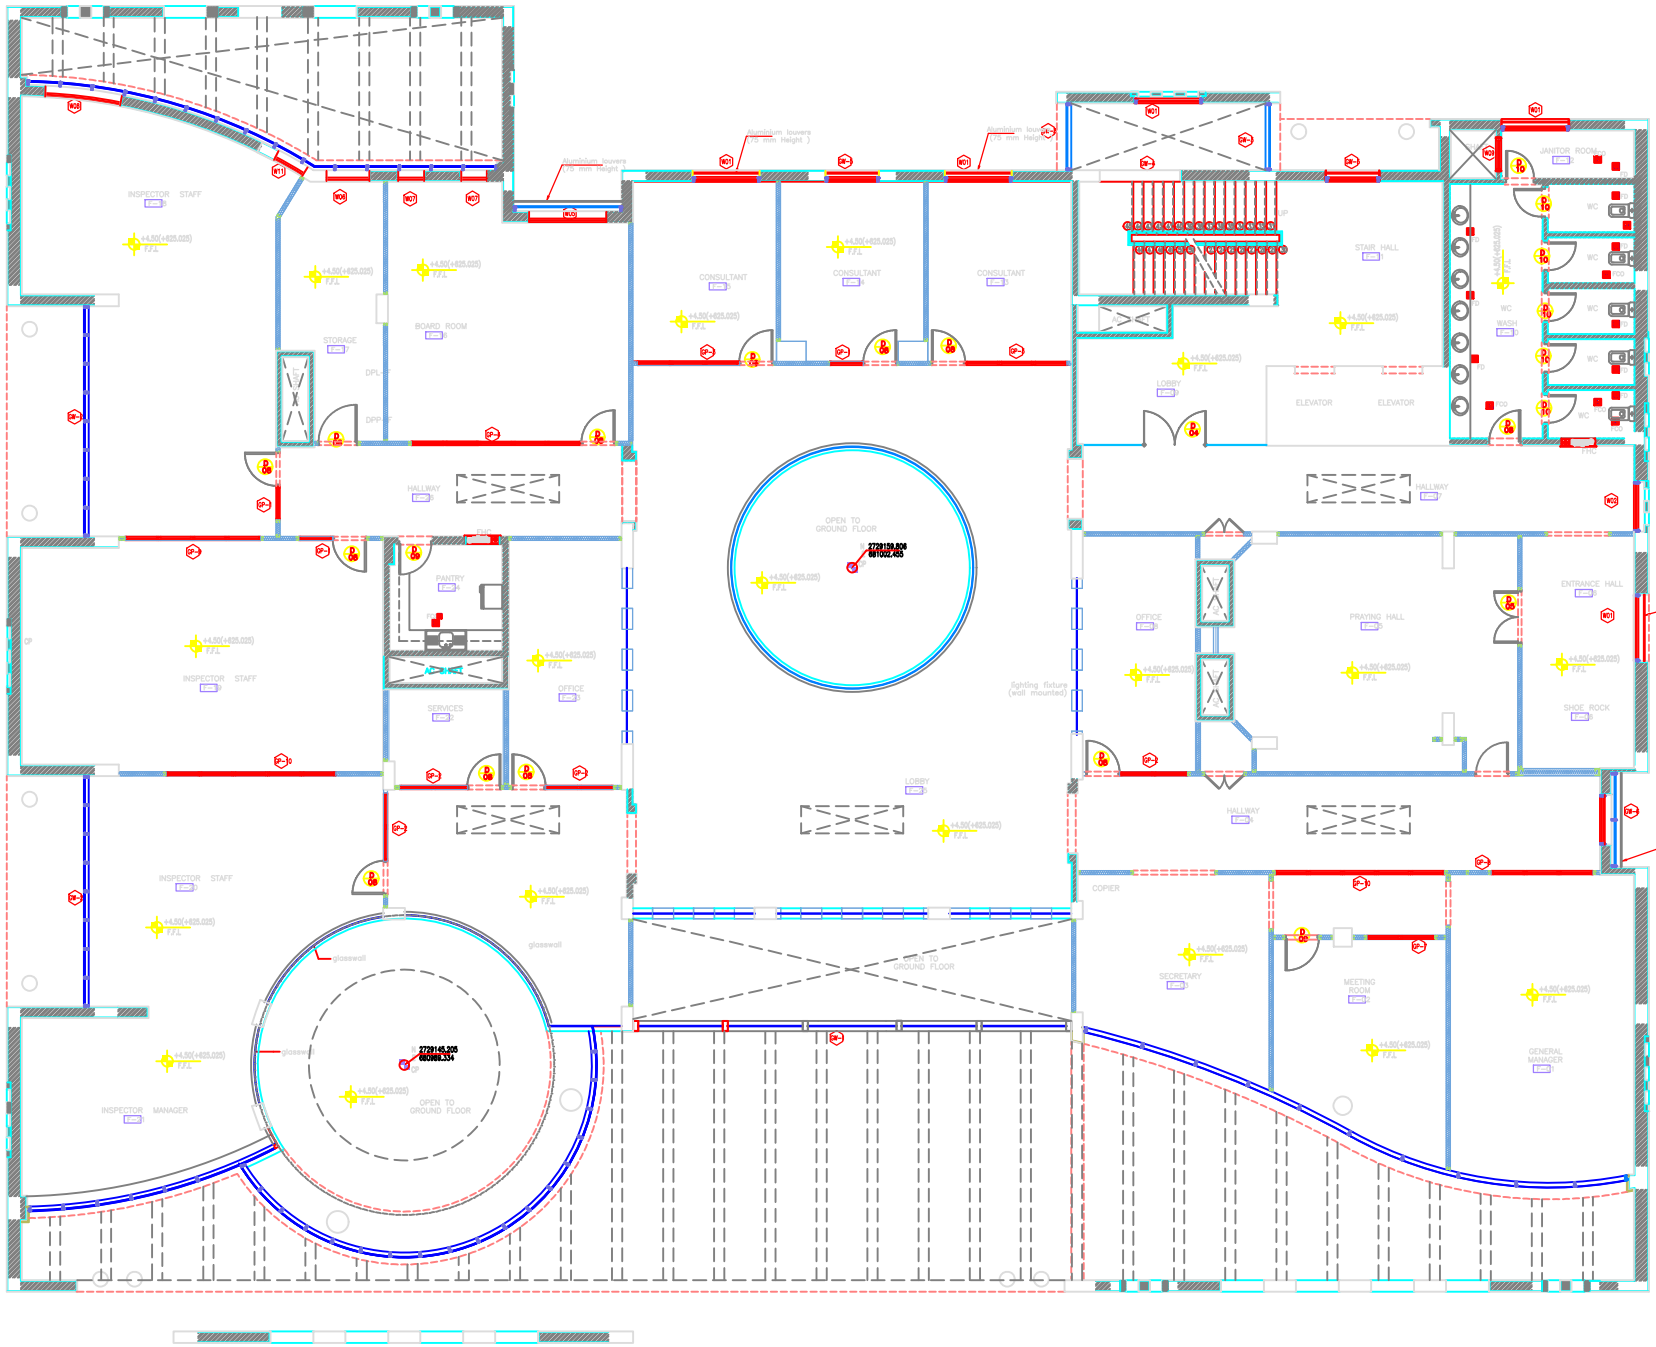

LEGEND

#	DISCRIPTION	QNT.
1		
2		
3		
4		
5		
6		
7		
8		
9		


NOTES:

PROJECT:

ALSULAI BUILDING
FIRST FLOOR

SHEET:

200 – INFO

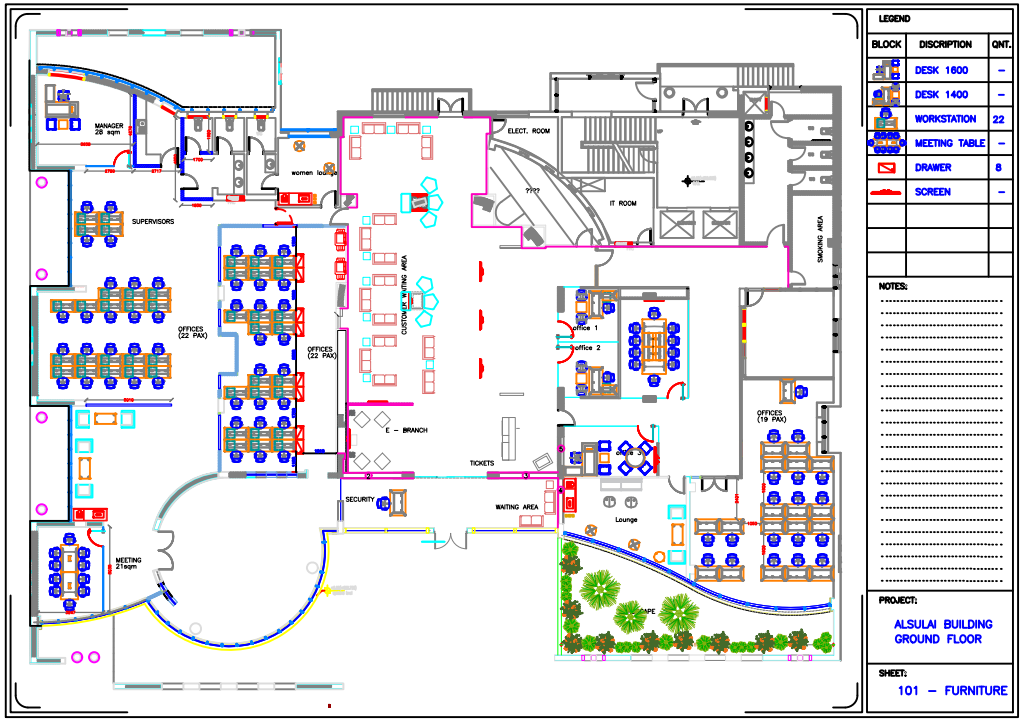

LEGEND

BLOCK	DISCRIPTION	QNT.
	DESK 1600	–
	DESK 1400	–
	WORKSTATION	22
	MEETING TABLE	–
	DRAWER	8
	SCREEN	–

NOTES:

PROJECT:
ALSULAI BUILDING
GROUND FLOOR

SHEET:
101 – FURNITURE


LEGEND

BLOCK	DISCRIPTION	QNT.	BLOCK	DISCRIPTION	QNT.	BLOCK	DISCRIPTION	QNT.
		3		5061204	2		5061174	3
		45		9025323	1		5061175	1
	5061203	2		9025285	4			
	5061201	4		9025312	–			

NOTES:

PROJECT:
FAISALIAH MAIN BUILDING
GROUND FLOOR

SHEET:
101 – FURNITURE

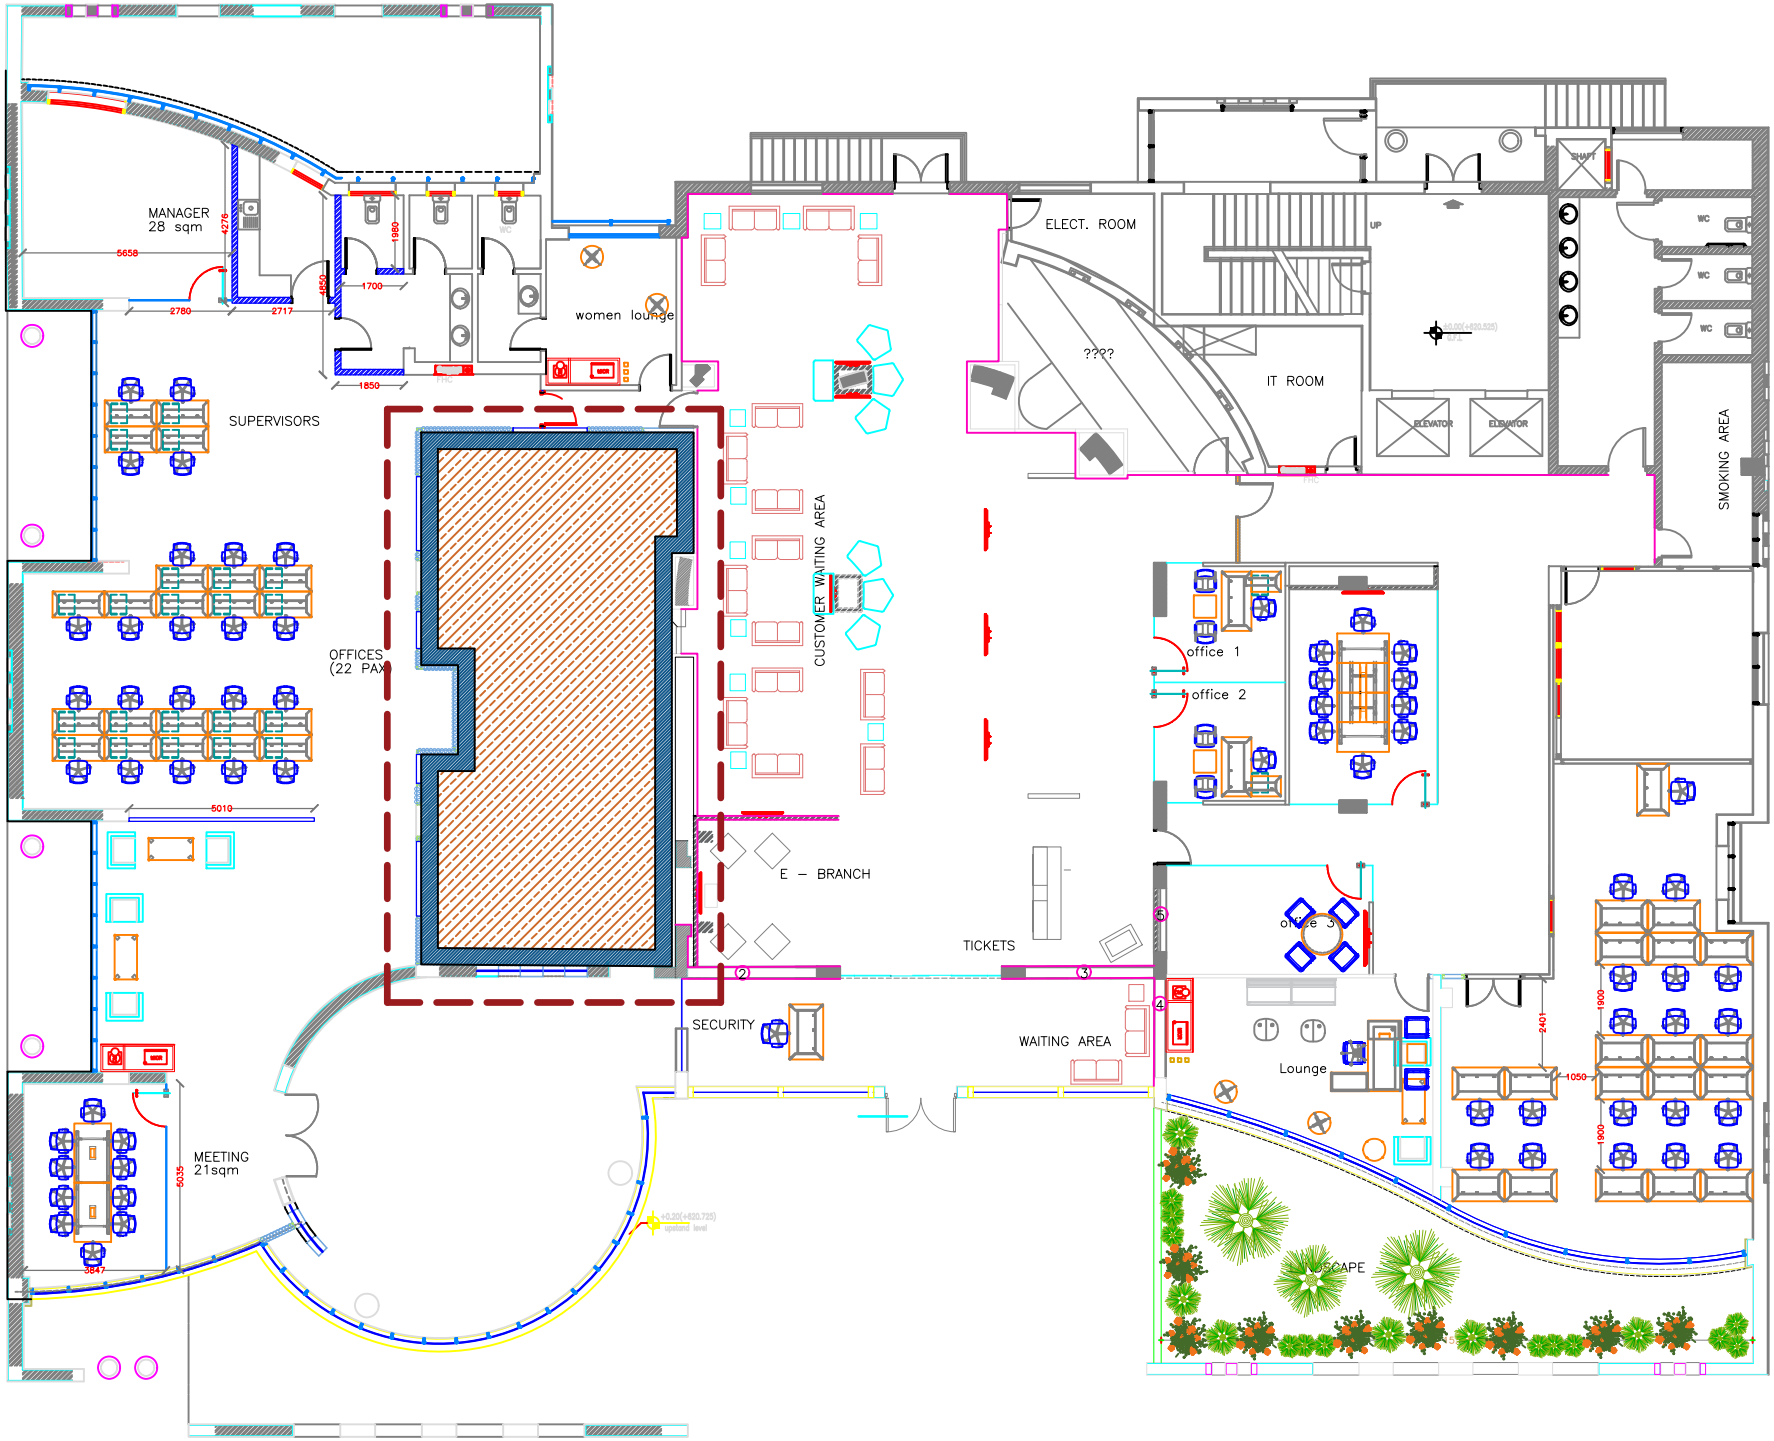

LEGEND

	DISCRIPTION	QNT.
	0.35	
	0.55	
	.035	
	CANOPY	


NOTES:

PROJECT:

ALSULAI BUILDING
GROUND FLOOR

SHEET:

103 – CEILING

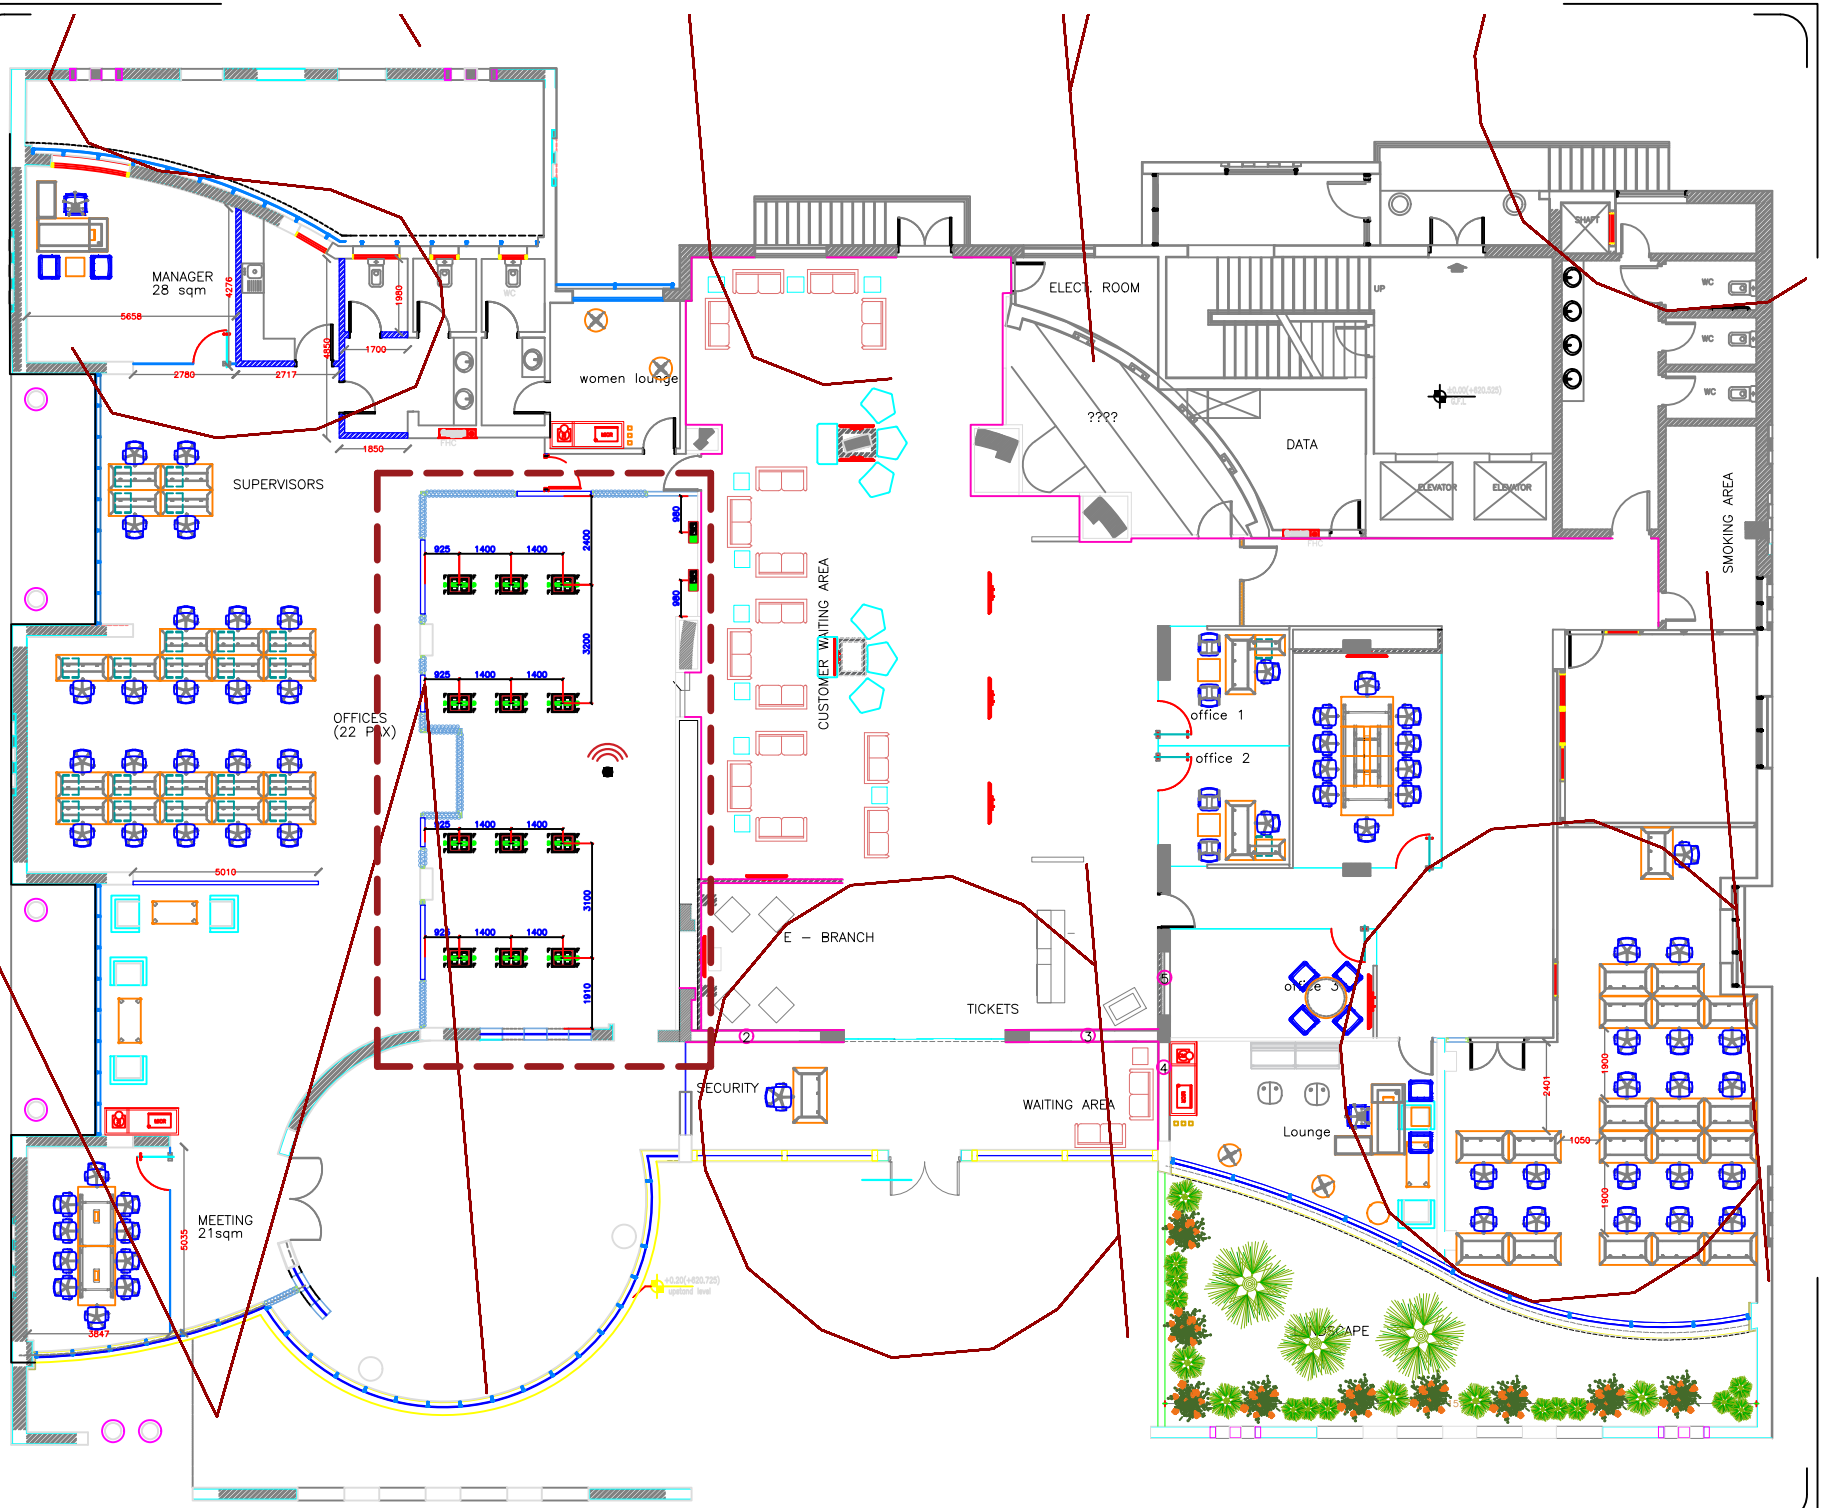

LEGEND

	DISCRIPTION	QNT.
	FLOOR BOX 1	12
	FLOOR BOX 2	–
	WALL OUTLET	2
	WALL OUTLET HDMI	–
	WIFI OUTLET	1
	DATA	50
	ELE	52


NOTES:

PROJECT:

ALSULAI BUILDING
GROUND FLOOR

SHEET:

104 – ELECTRICAL

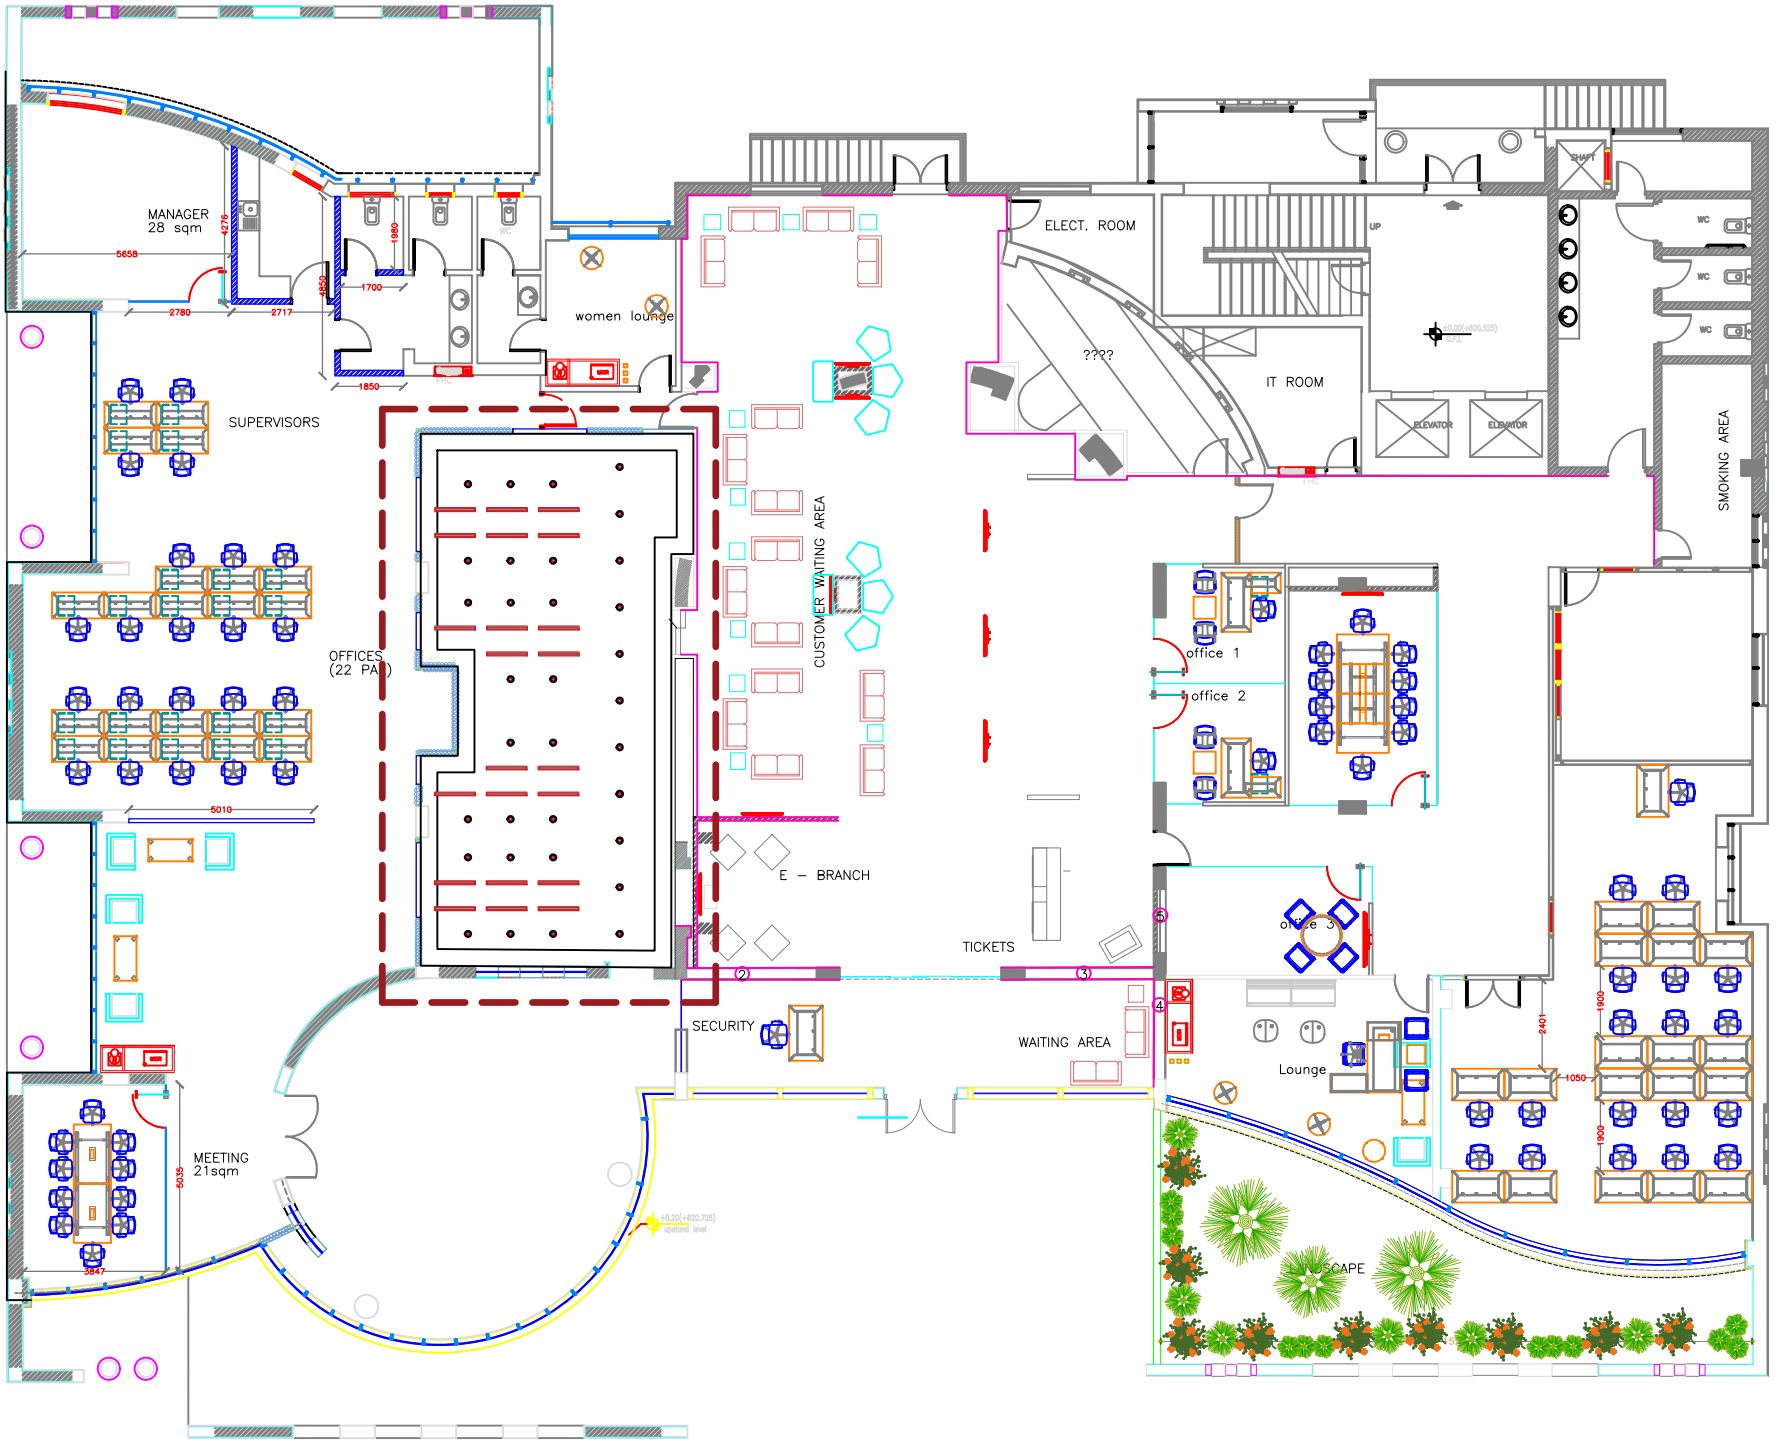

LEGEND

	DISCRIPTION	QNT.
	SPOT LIGHT	33
	LINEAR LIGHT	22


NOTES:

PROJECT:

ALSULAI BUILDING
GROUND FLOOR

SHEET:

105 – LIGHTING

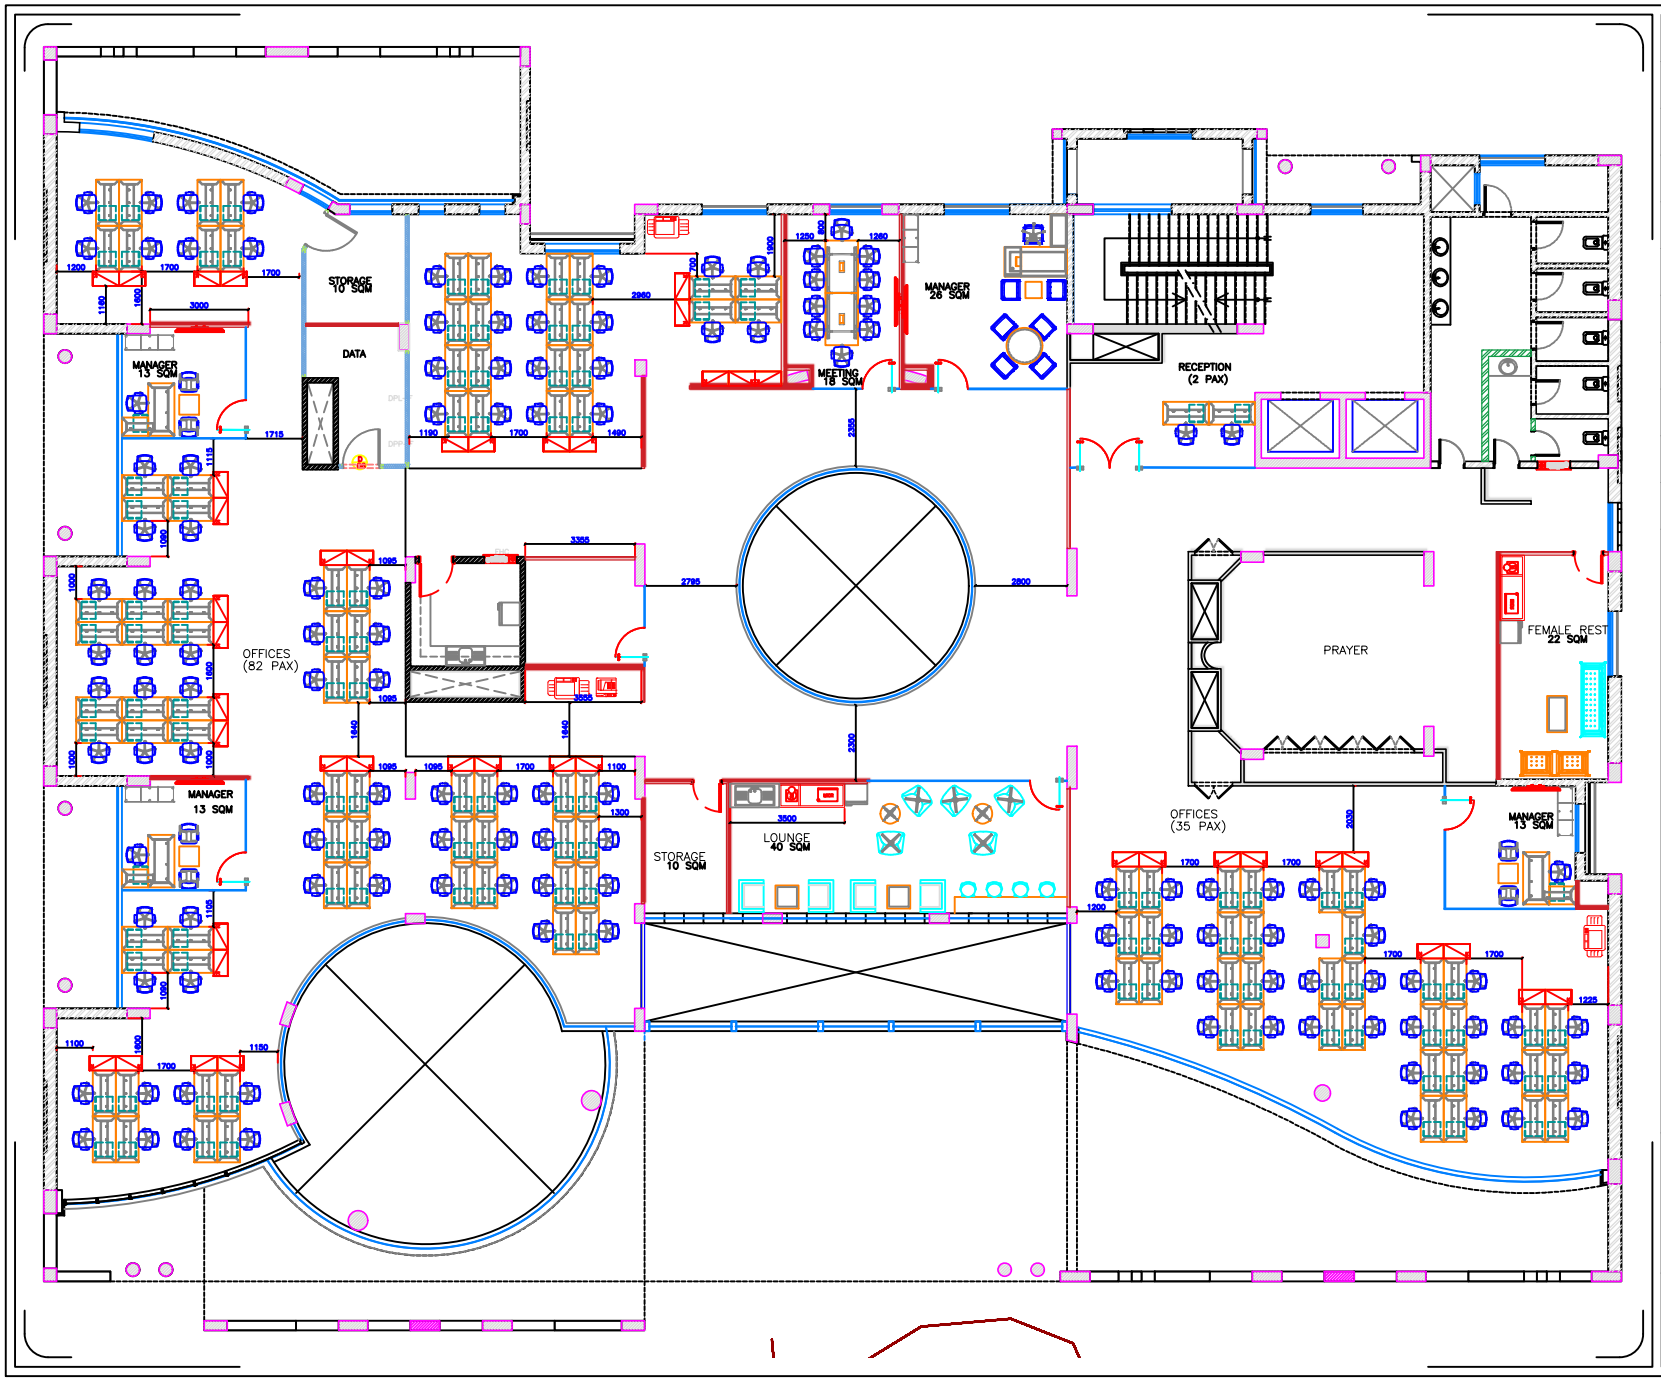

LEGEND

#	DISCRIPTION	QNT.
1	WORKSTATION	117
2	CLOSED OFFICE	4
3		
4		
5		
6		
7		
8		
9		

MEETING	1
LOUNGE	1
FEMALE REST	1
SMOKING	1
TOILETS	1
STORAGE	2


NOTES:

PROJECT:

ALSULAI BUILDING
FIRST FLOOR

SHEET:

200 – INFO

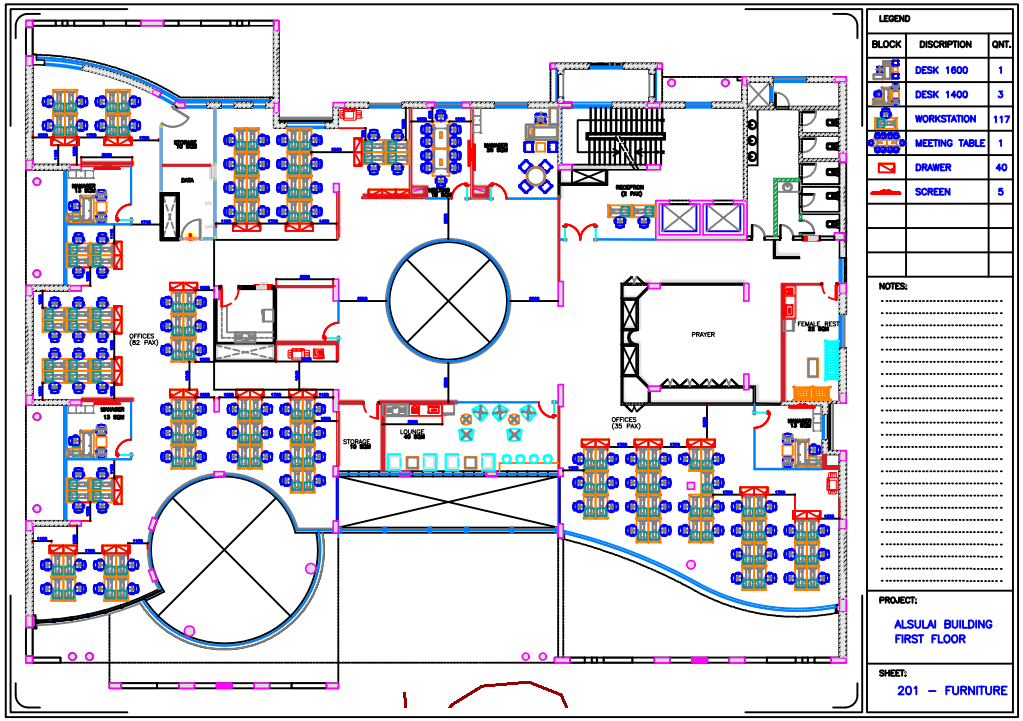

LEGEND

BLOCK	DISCRIPTION	QNT.
	DESK 1600	1
	DESK 1400	3
	WORKSTATION	117
	MEETING TABLE	1
	DRAWER	40
	SCREEN	5

NOTES:

PROJECT:
ALSULAI BUILDING
FIRST FLOOR

SHEET:
201 – FURNITURE


LEGEND

BLOCK	DISCRIPTION	QNT.	BLOCK	DISCRIPTION	QNT.	BLOCK	DISCRIPTION	QNT.
		3		5061204	2		5061174	3
		45		9025323	1		5061175	1
	5061203	2		9025285	4			
	5061201	4		9025312	–			

NOTES:

PROJECT:
FAISALIAH MAIN BUILDING
GROUND FLOOR

SHEET:
101 – FURNITURE

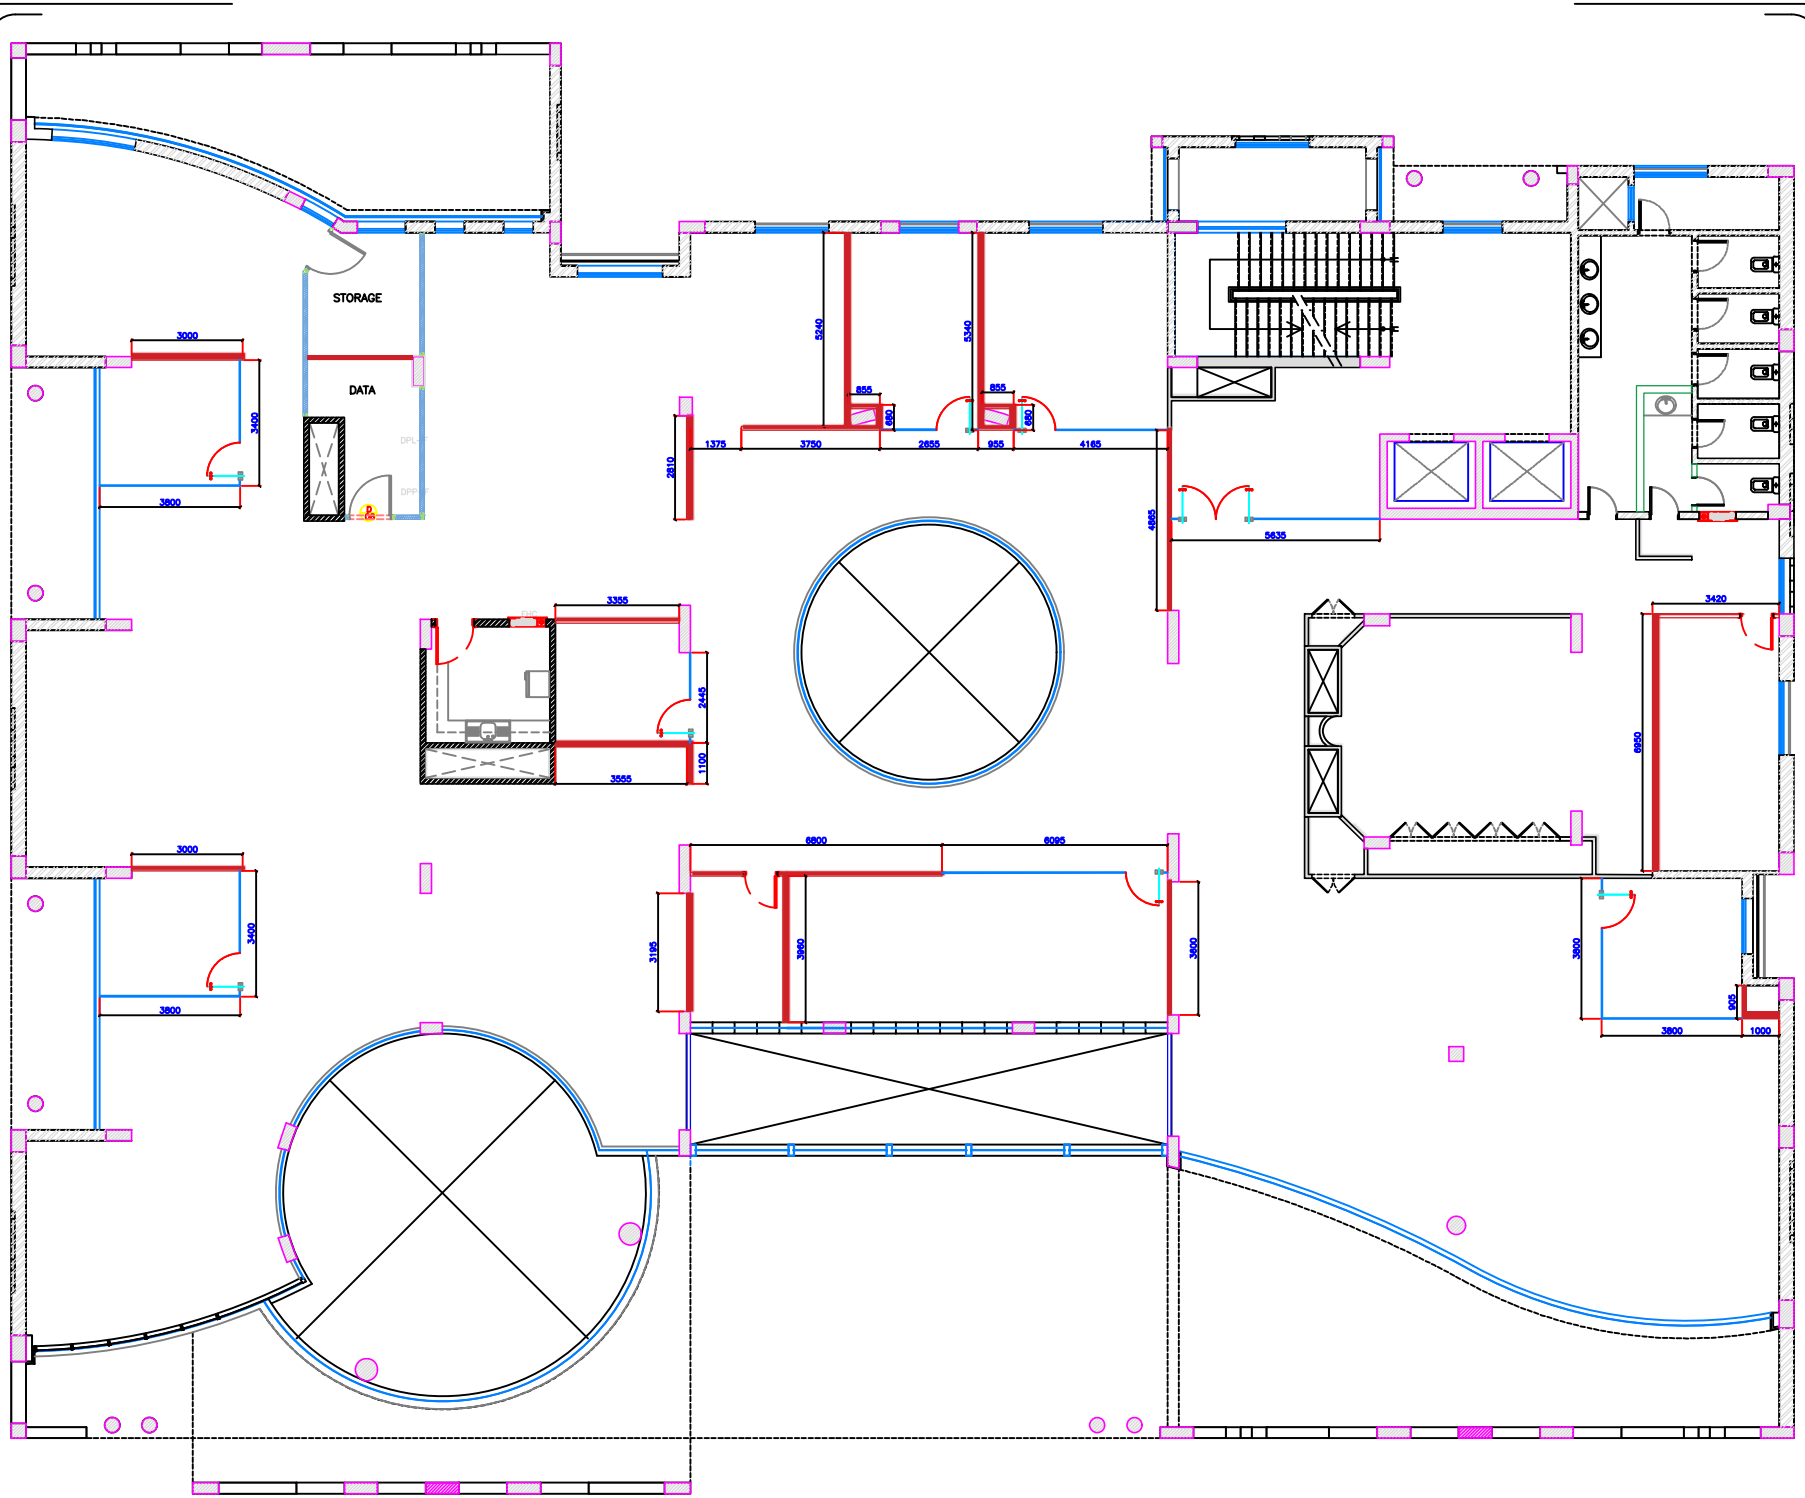

LEGEND

BLOCK	DISCRIPTION	QNT.
	GYPSUM BOARD	
	100mm BLOCK	
	GLASS	


NOTES:

PROJECT:

ALSULAI BUILDING
FIRST FLOOR

SHEET:

202 – FINISHING

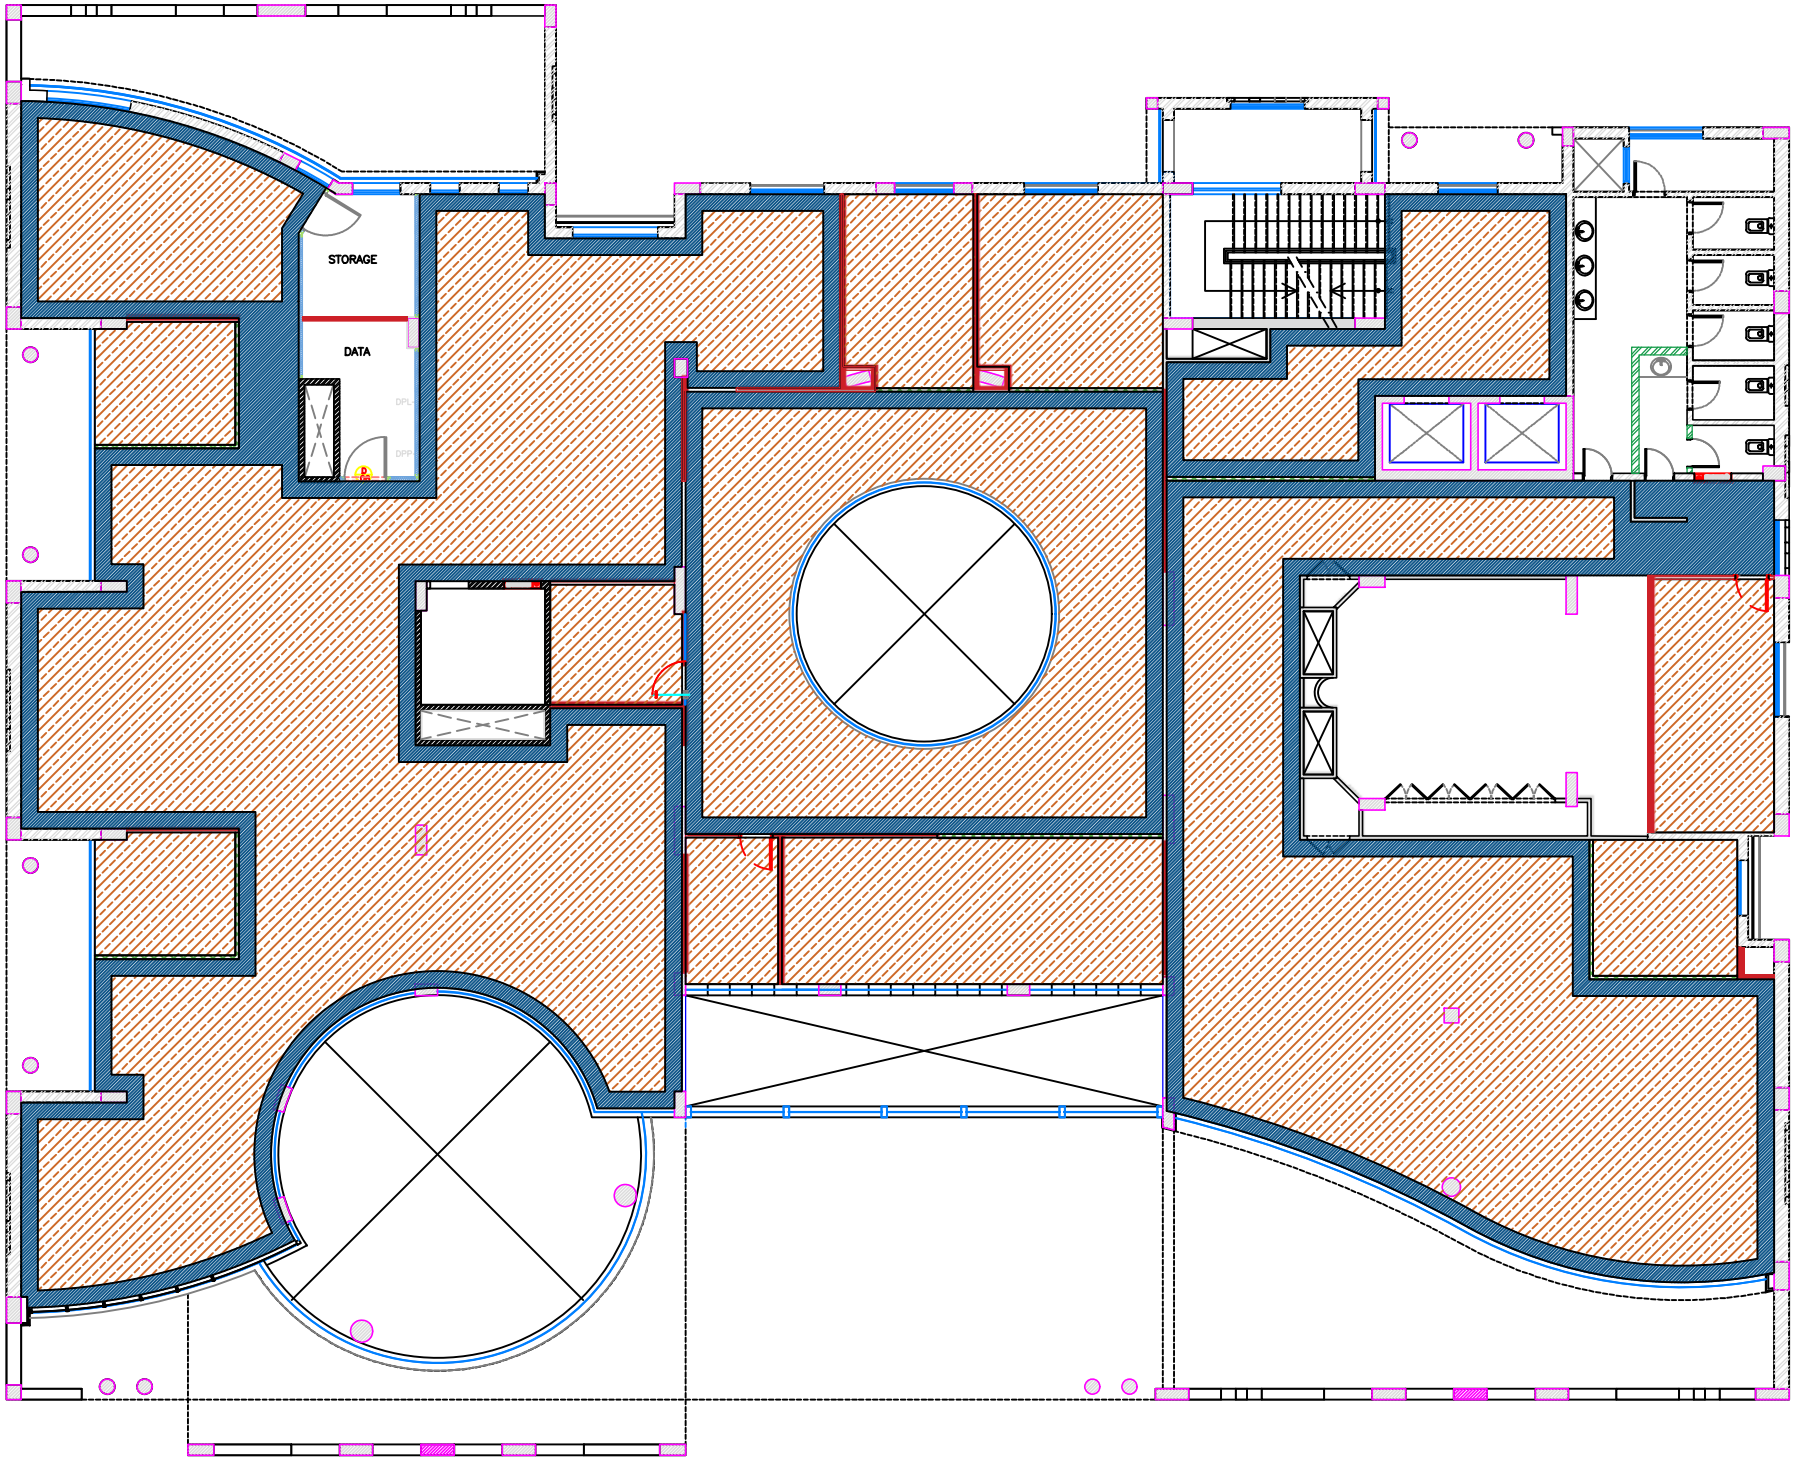

LEGEND

BLOCK	FROM SLAB	QNT.
	0.35	
	0.55	
	.035	
	CANOPY	


NOTES:

PROJECT:

ALSULAI BUILDING
FIRST FLOOR

SHEET:

203 – CEILING

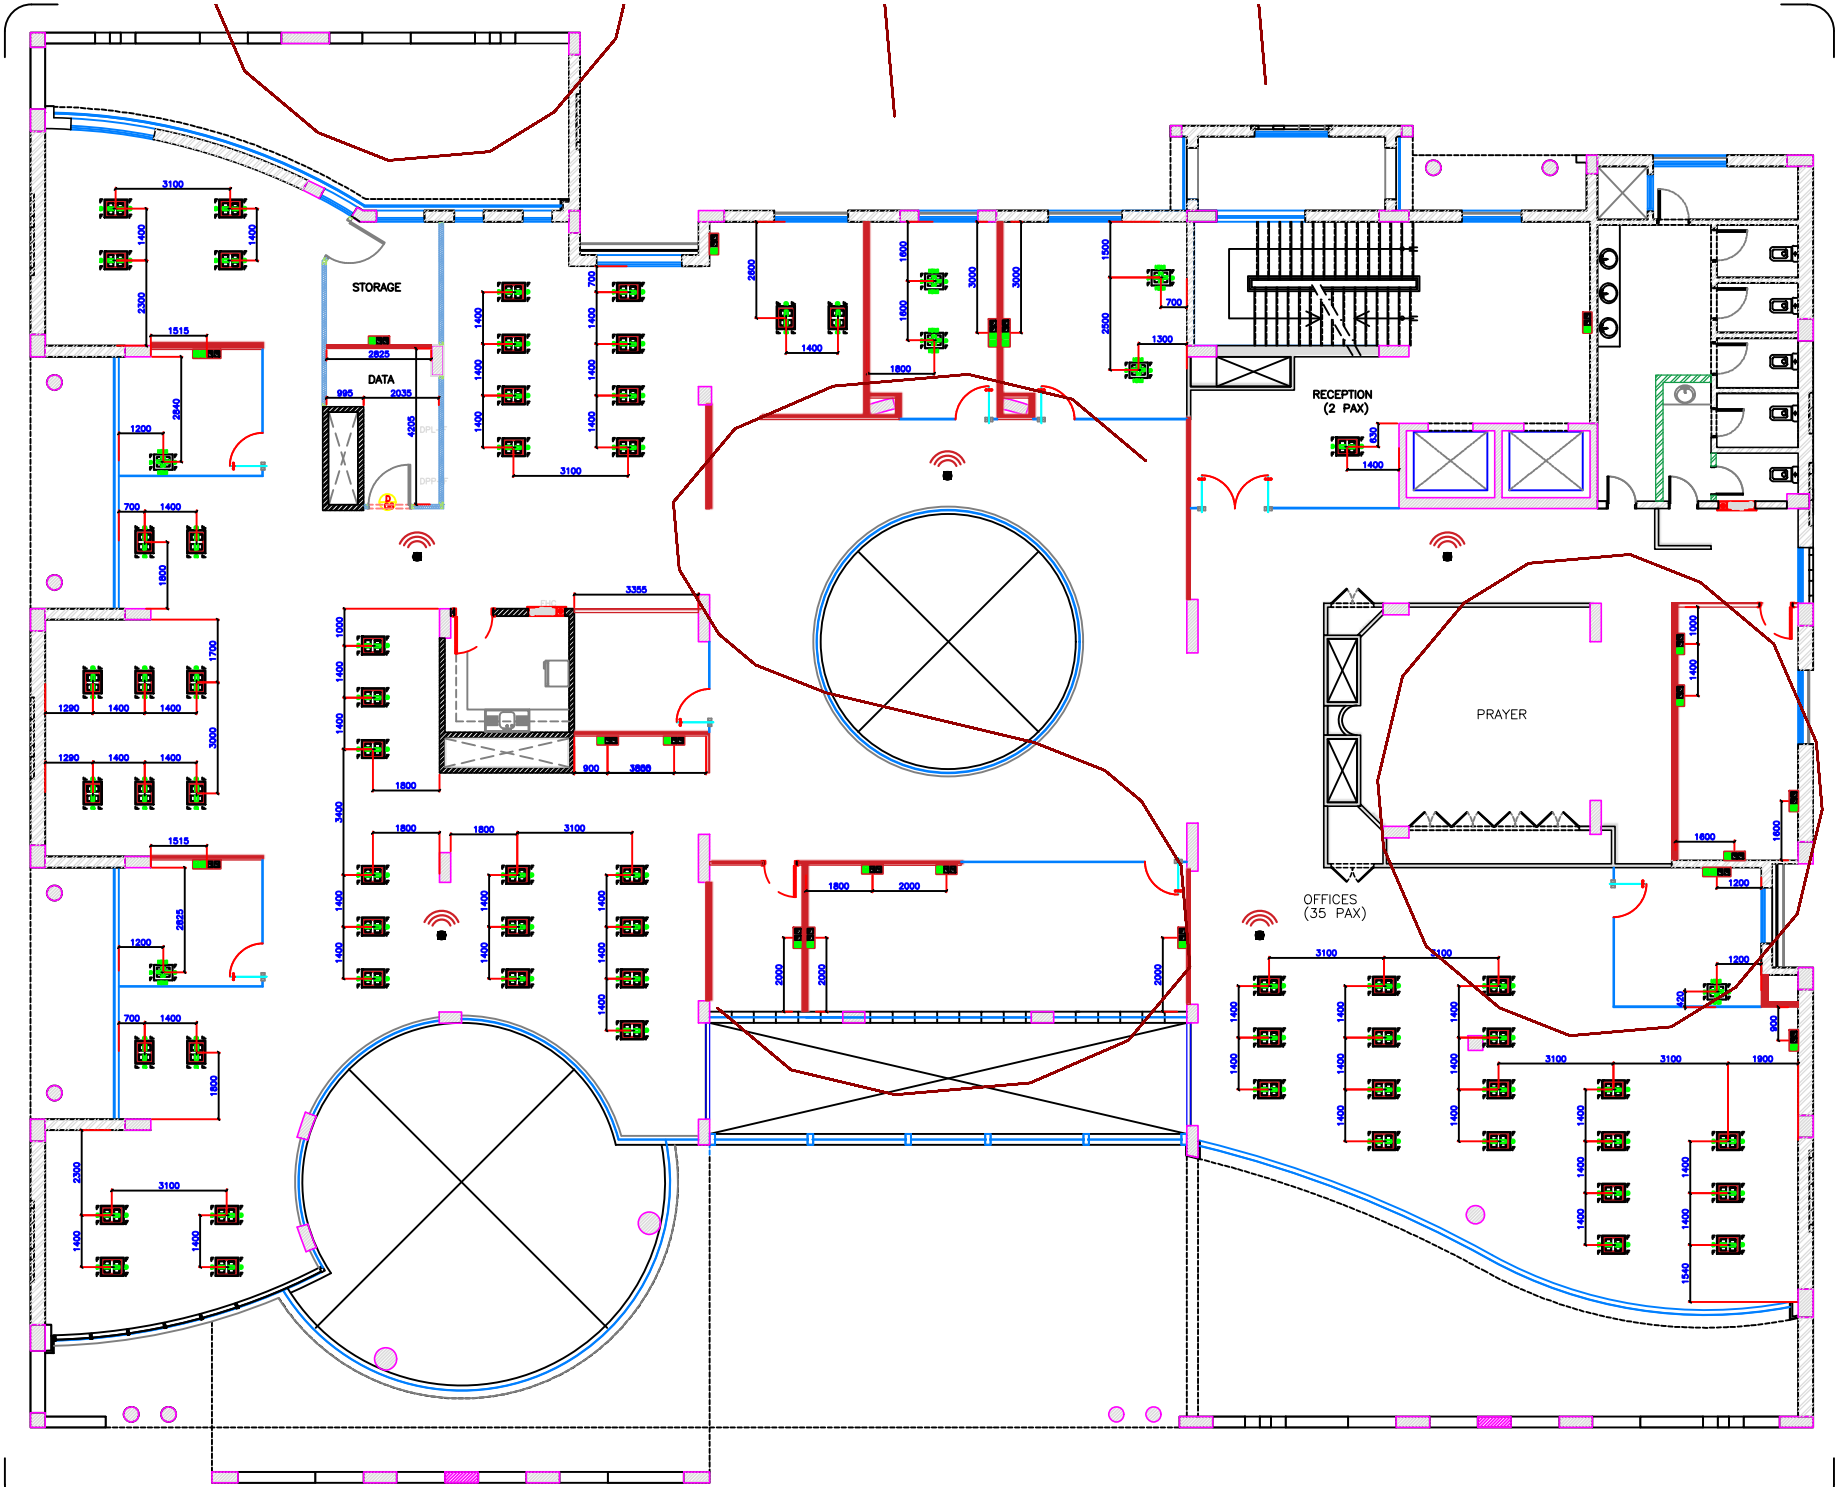

LEGEND

	DISCRIPTION	QNT.
	FLOOR BOX 1	60
	FLOOR BOX 2	7
	WALL OUTLET	13
	WALL OUTLET HDMI	5
	WIFI OUTLET	5
	DATA	286
	ELE	304


NOTES:

PROJECT:

ALSULAI BUILDING
FIRST FLOOR

SHEET:

200 – INFO

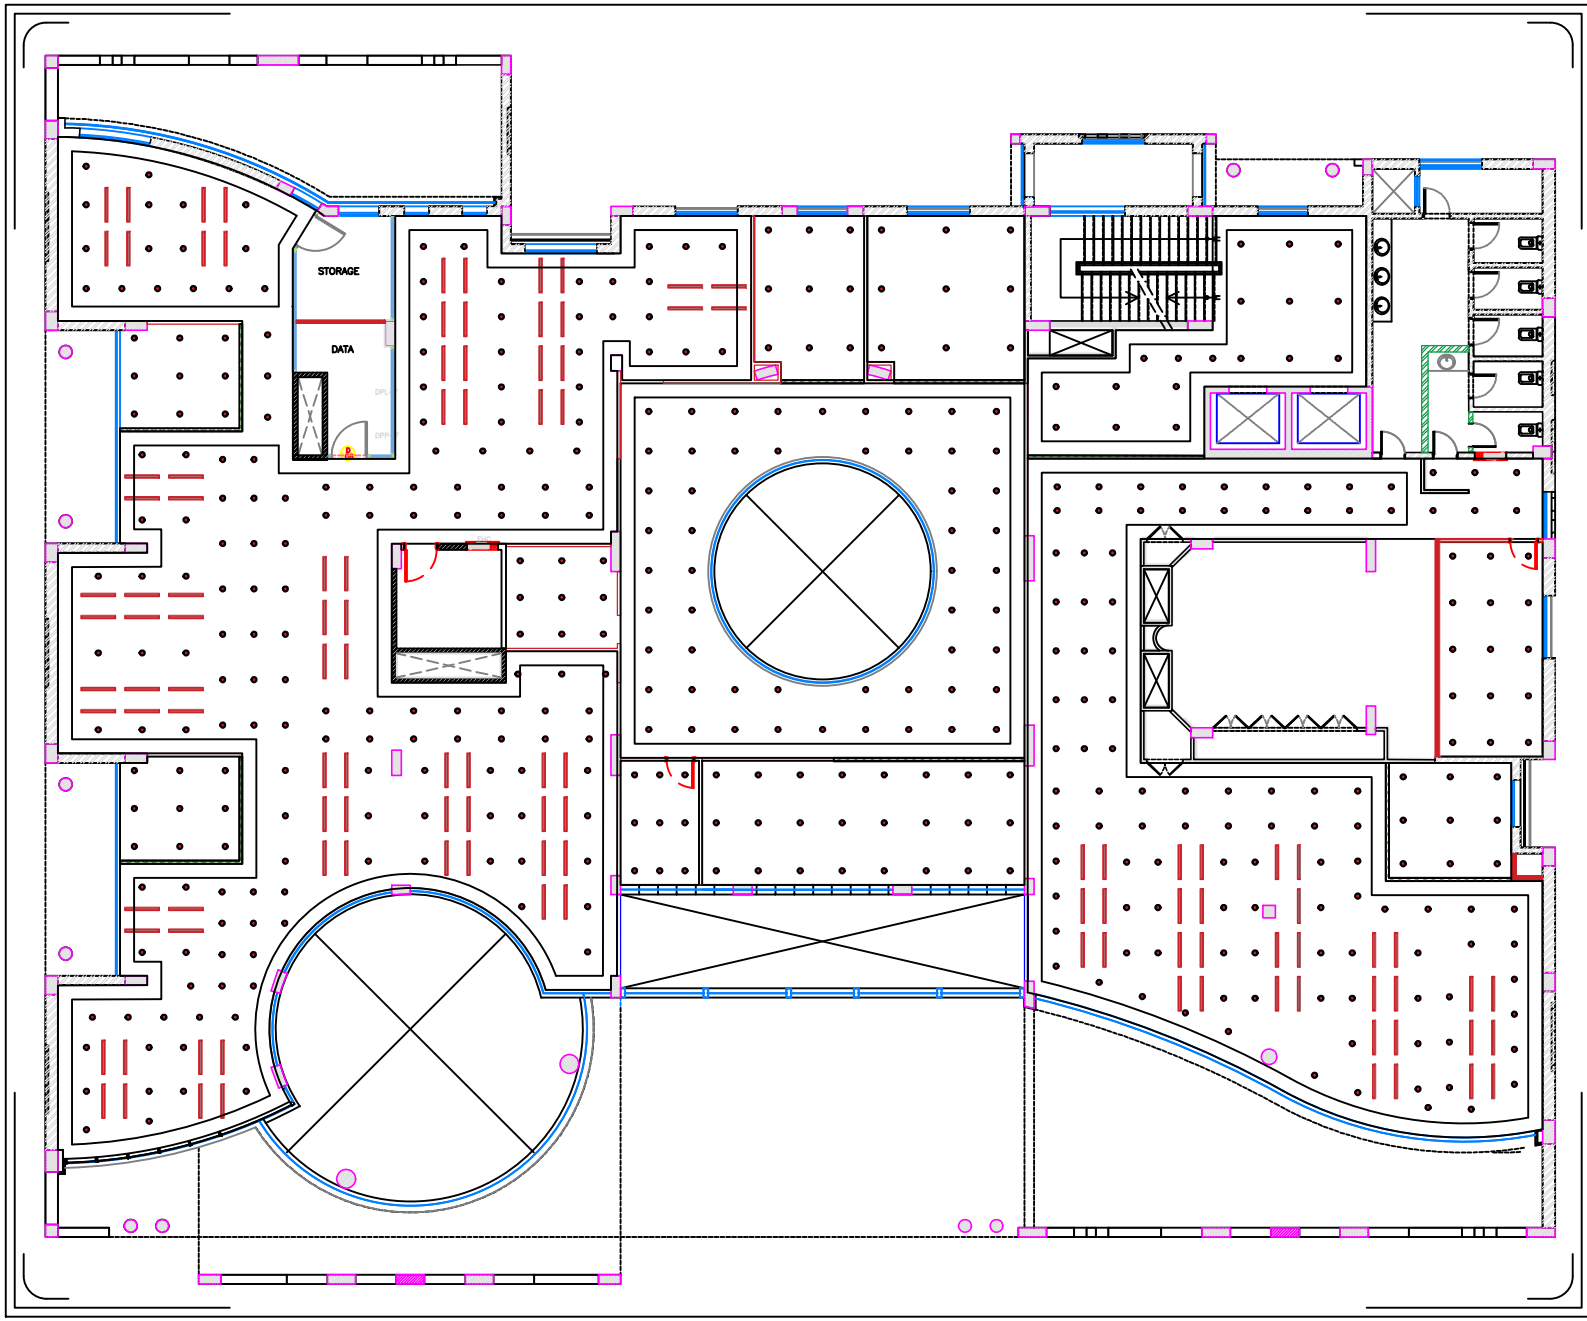

LEGEND

	DISCRIPTION	QNT.
◎	SPOT LIGHT	452
▬	LINEAR LIGHT	117


NOTES:

PROJECT:

ALSULAI BUILDING
FIRST FLOOR

SHEET:

205 – LIGHTING

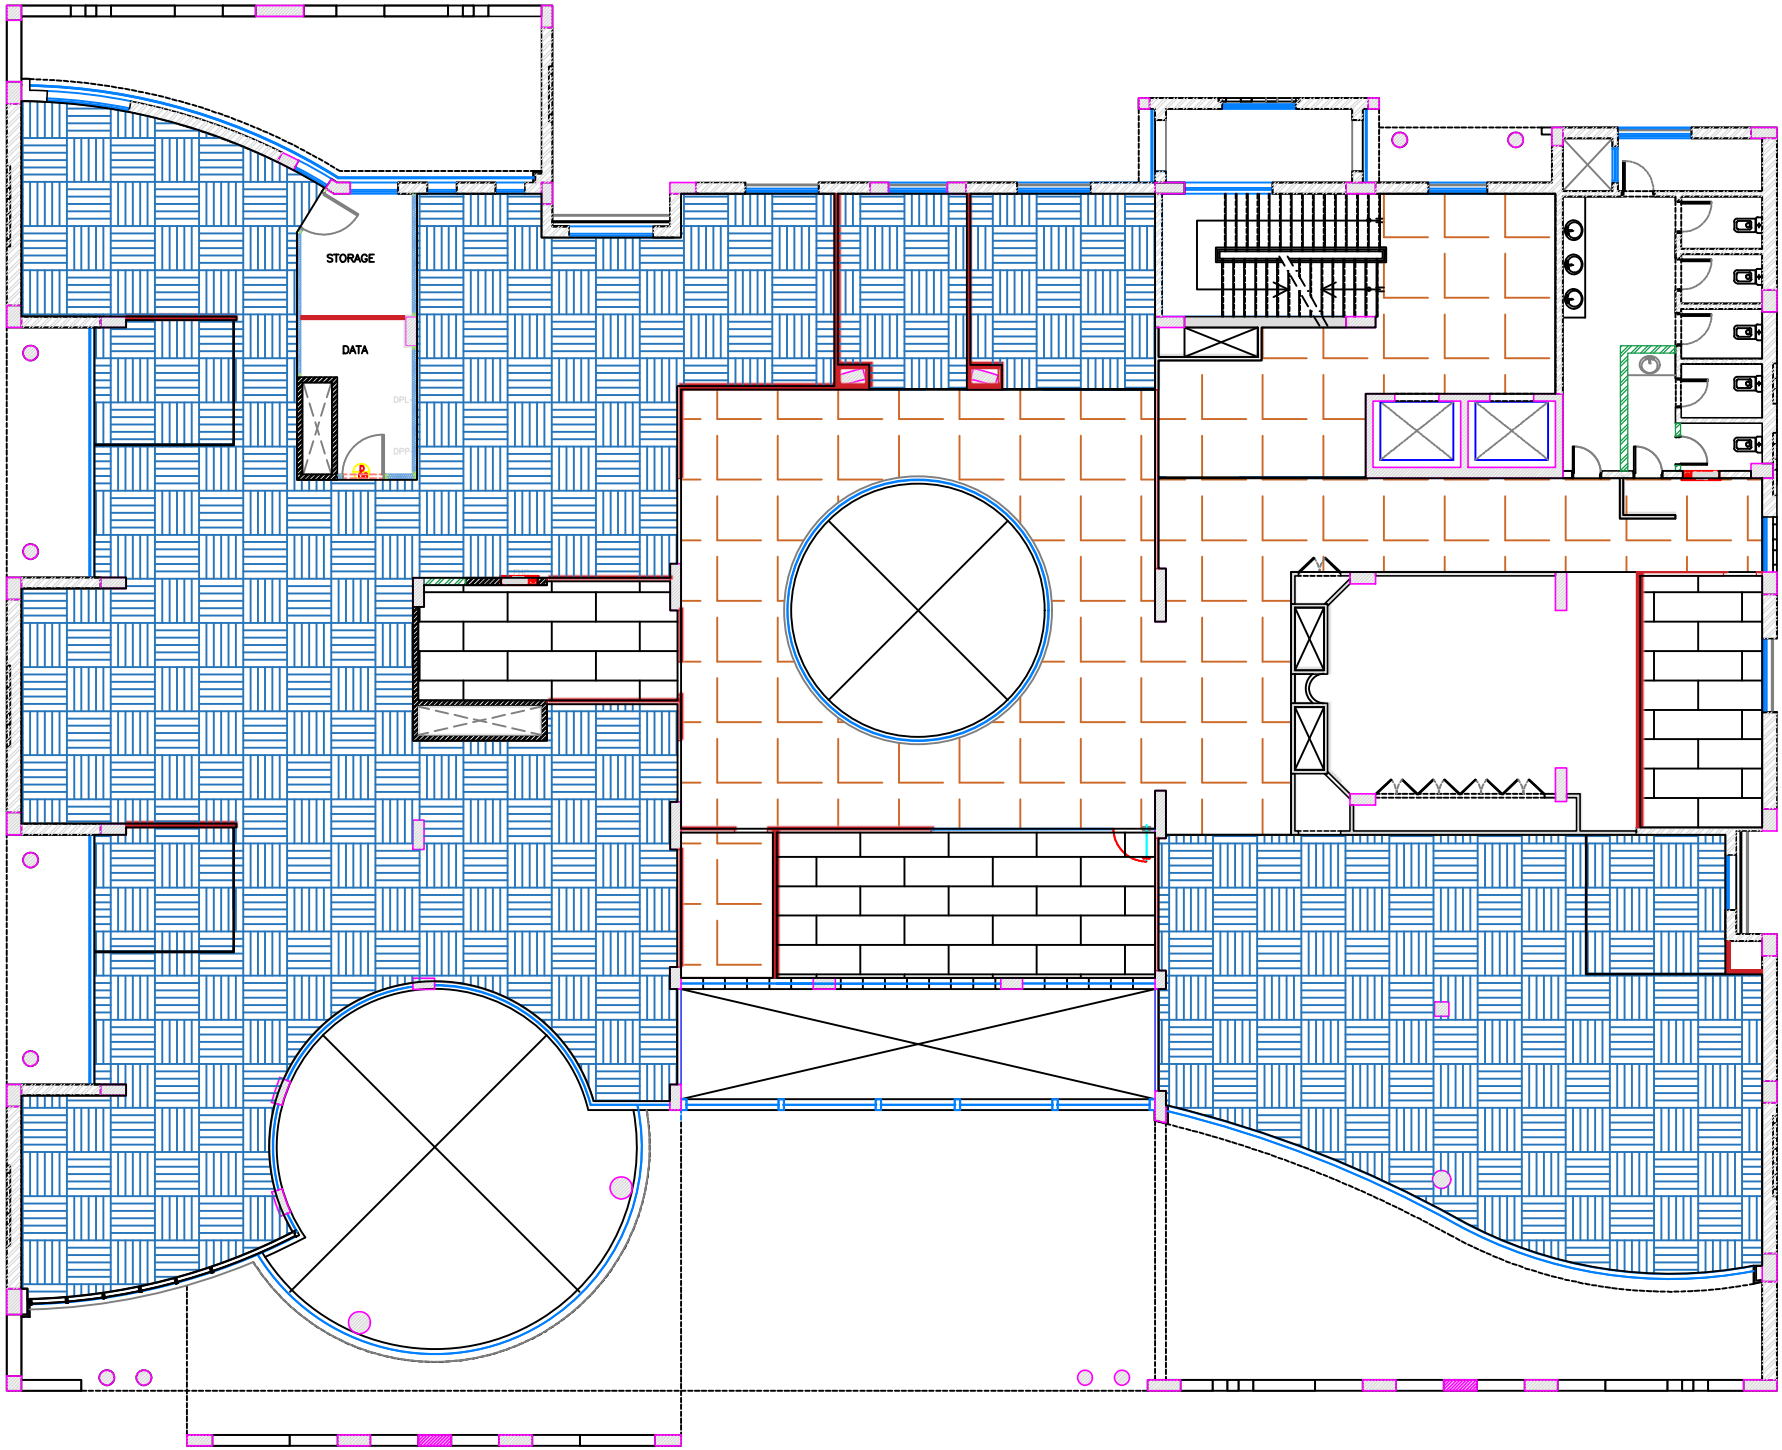

LEGEND

BLOCK	DISCRIPTION	QNT.
	CREAM MARBLE	
	PORCELAIN	
	CARPET	

NOTES:

PROJECT:

ALSULAI BUILDING
FIRST FLOOR

SHEET:

206 – FINISHING FLOOR