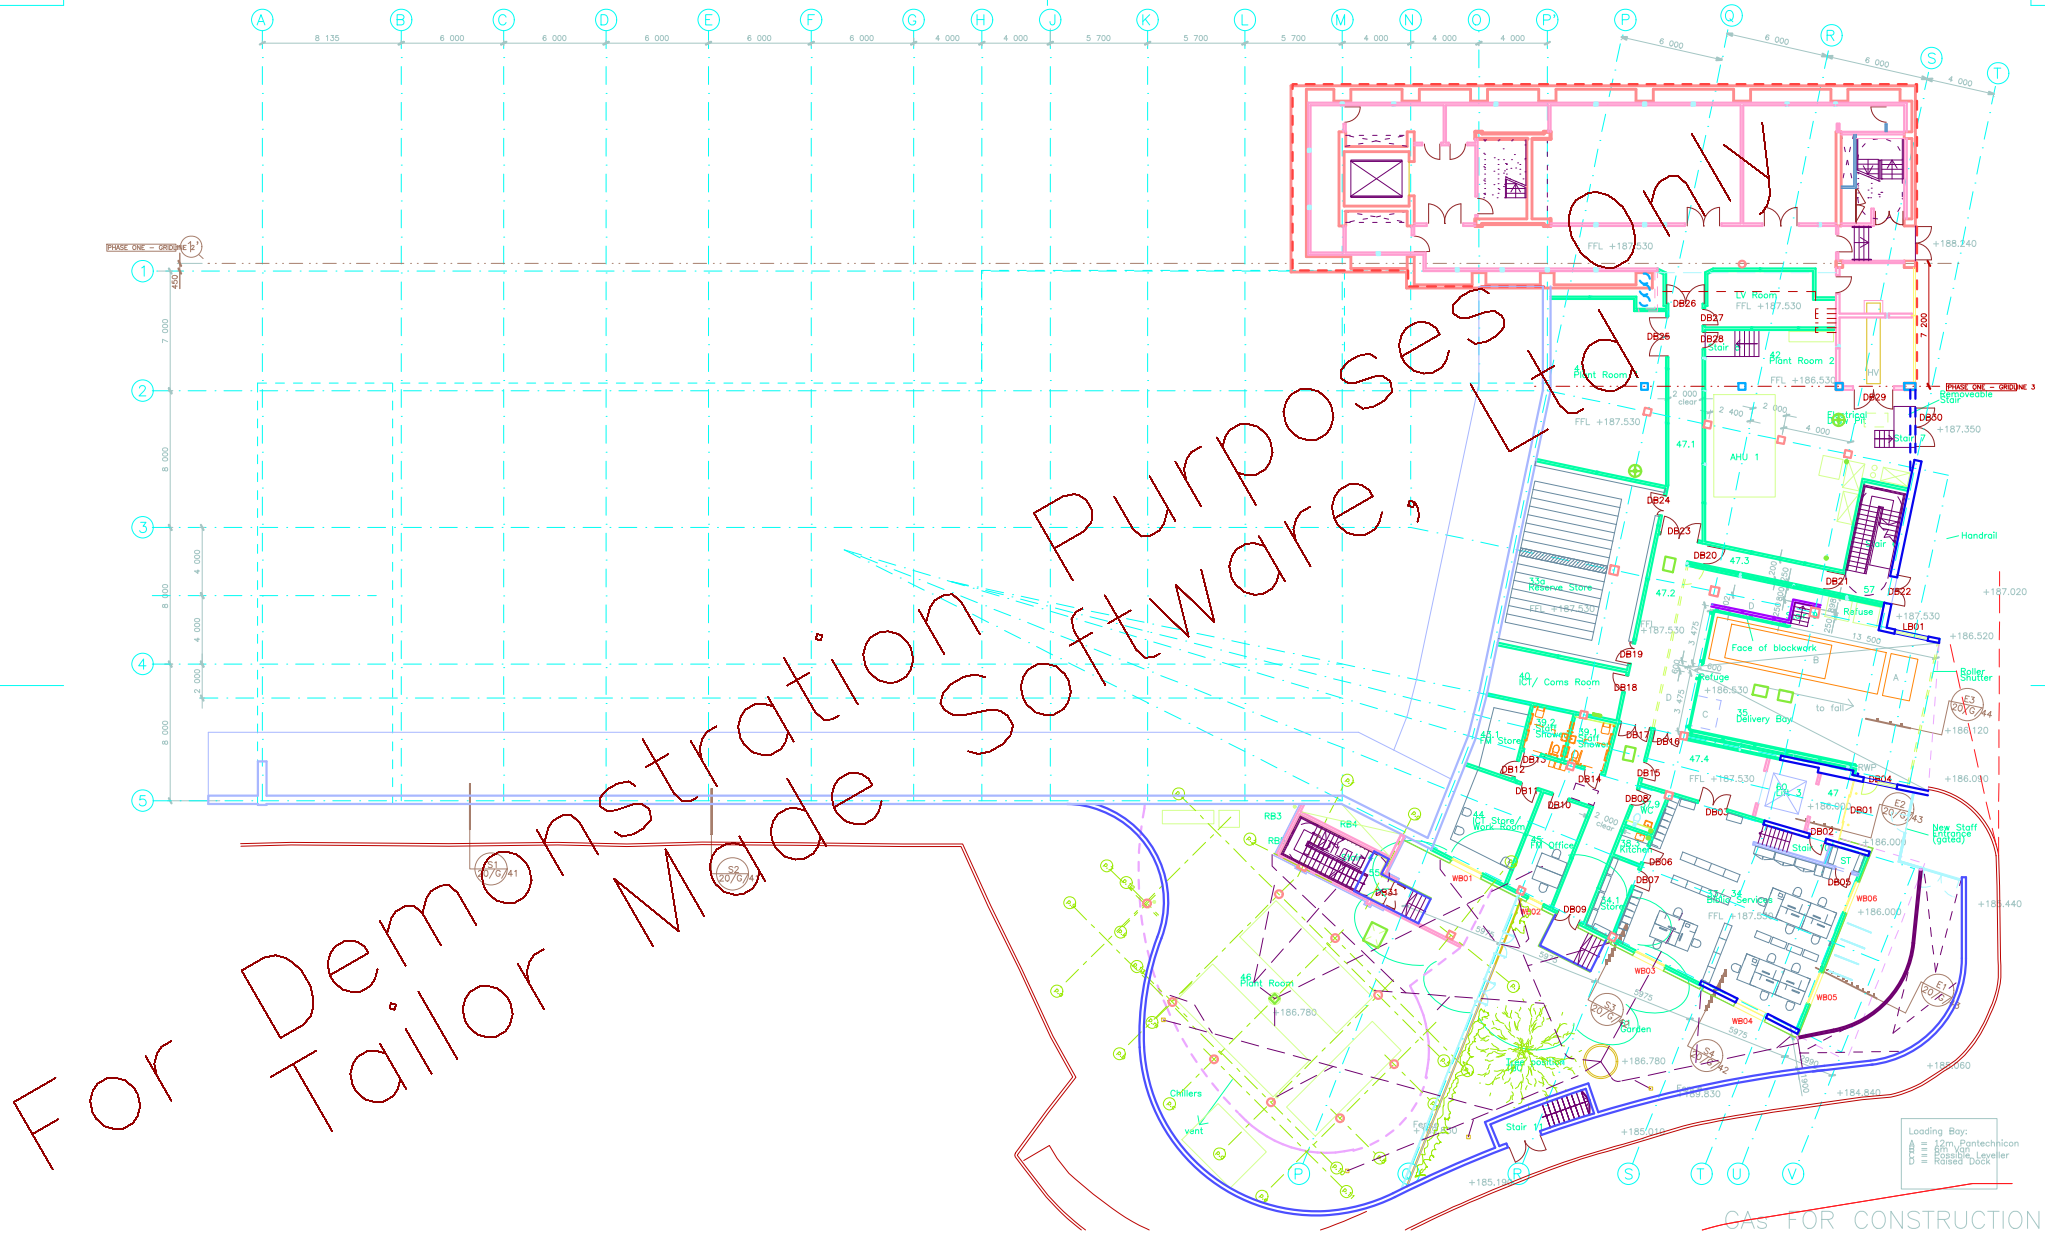

Work Package	Tender	Briefing	Construction	Date	Revision	
				24/03/04	E	Garden wall amended, furniture updated
				05/04/04	F	Staff showers & FM store updated
				12/05/04	G	Notes updated, steps added to performance space plan
				05/07/04	H	Window numbers added
				14/07/04	J	External steps repositioned & balustrade added, internal
						WB03 updated, plant enclosure doors reconfigured, fenc
				15/03/05	K	Steps from basement to garden revised

Unless indicated opposite, this drawing is for information only

Do not scale. Use figured dimensions only. All dimensions to be checked on site.

Original size : A0

© Pringle Richards Sharratt Ltd. Registered in England No. 3189549

KIER GROUP

Project: Oldham Library and Lifelong Learning Centre

Subject: Basement Plan

Scale: 1:100 Date: 16/01/04 Project Ref: LD2 Drwg. No: 100/A/01 Rev: K

Architect: PRINGLE:RICHARDS:SHARRATT: Ltd Studio 11, Canterbury Court, 1 Brixton Road, London SW9 6DE