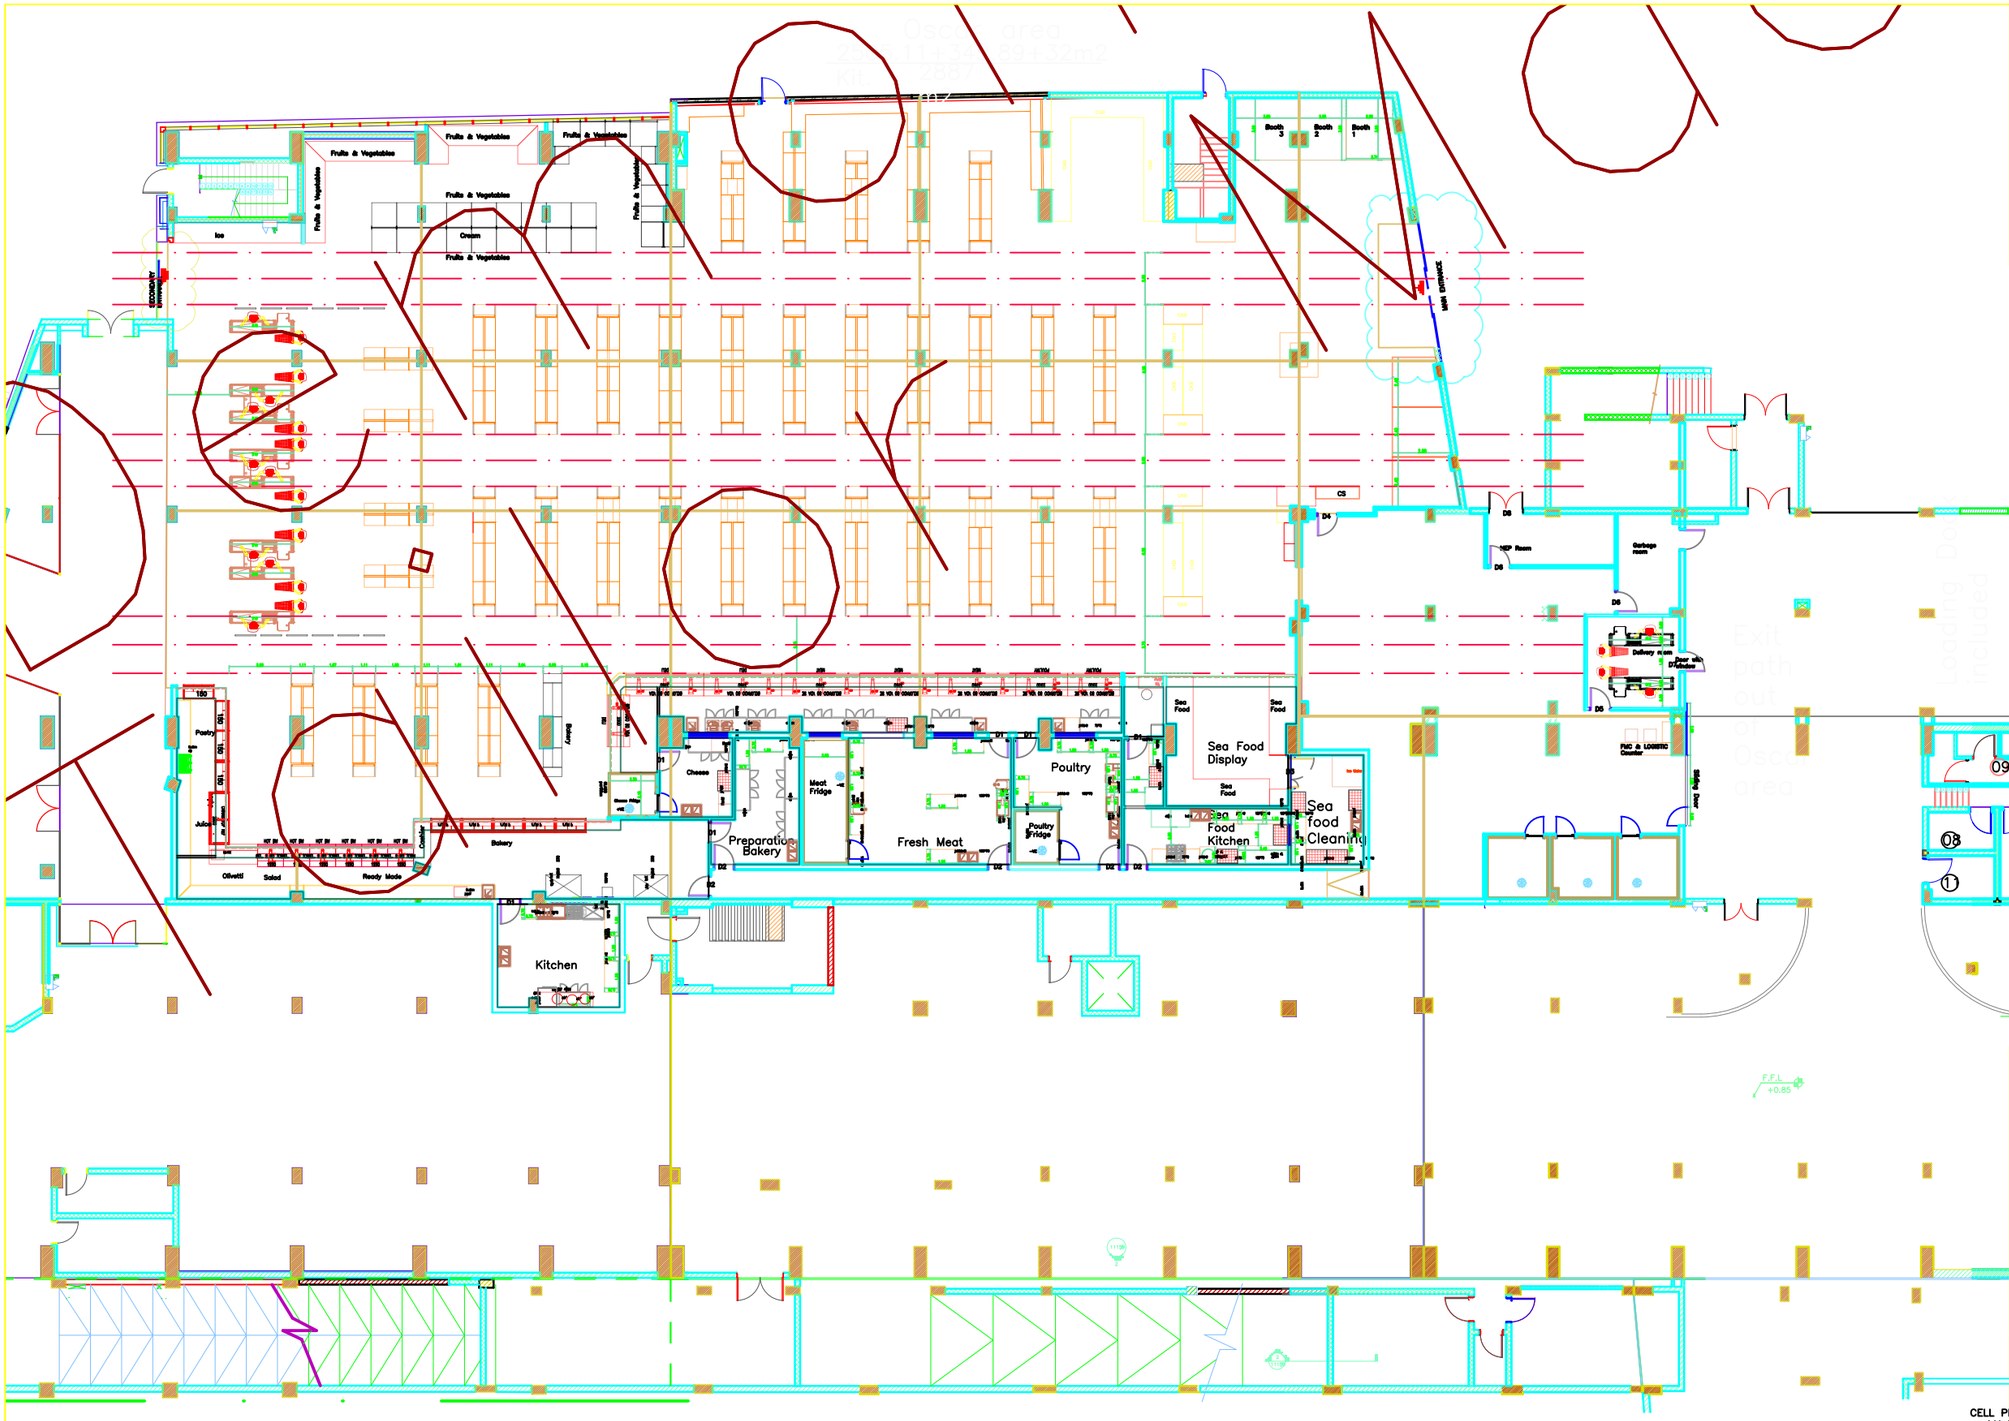

NOTES:-

THE CONTRACTOR MUST CHECK ALL THE DIMENSIONS FROM SITE

Do not scale off this drawing. Work from the indicated dimensions only. All site dimensions to be verified by Contractor and any discrepancies reported back to The Designer.

Manufacturers must submit shop drawings and all finish samples prior to production for approval by The Designer.

All dimensions in meter unless otherwise noted.

DRAWING NUMBERING:

A – Architecture Design.
000 – Project type.
01 – Type of dwg. .
01 – Sheet #.

A-000-01-01

REV.	REVISION TYPE	DATE

OWNER:

Oscar
Grand Stors

PROJECT:

Oscar
Zayed

ARCHITECT & INTERIOR DESIGNER:

STRAIGHT LINE
ARCHITECTURE & INTERIOR DESIGN

CELL PHONE : +2 (01221088726) – E-mail: rafik_rwm@hotmail.com
4thOmar Shaaban St Golf land Nasr City–Cairo,Egypt

KEY

DRAWING NAME :				CAD FILE:
Ground Floor – Furniture plan				02
SCALE	Sheet	DATE	DRAWN	DESIGNED
1/100	A0	05-2024	D.A.	R.W.
DRAWING NUMBER			CHECKED	APPROVED
A-OZ-Gr-01			R.W.	R.W.