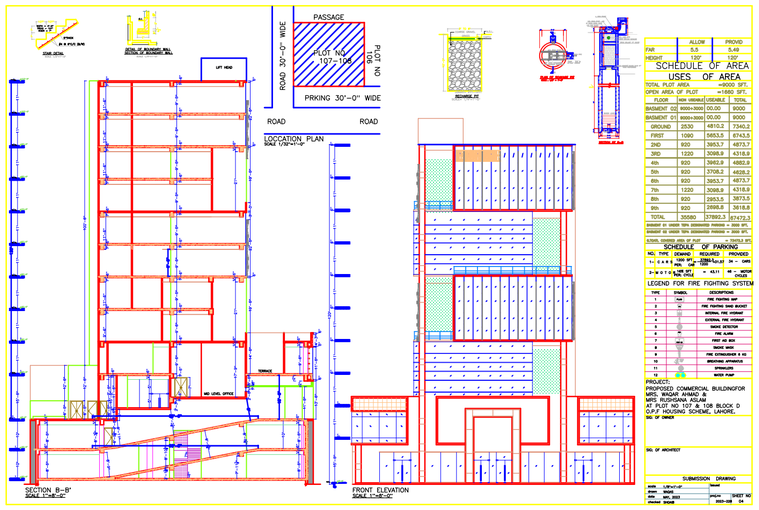

	ALLOW	PROVID
FAR	5.5	5.49
HEIGHT	120'	120'

SCHEDULE OF AREA
USES OF AREA

TOTAL PLOT AREA =9000 SFT.
OPEN AREA OF PLOT =1660 SFT.

FLOOR	NOW VERANDA	USEABLE	TOTAL
BASEMENT 02	9000+3000	00.00	9000
BASEMENT 01	9000+3000	00.00	9000
GROUND	2530	4810.2	7340.2
FIRST	1090	5653.5	6743.5
2ND	920	3953.7	4873.7
3RD	1220	3098.9	4318.9
4th	920	3962.9	4882.9
5th	920	3708.2	4628.2
6th	920	3953.7	4873.7
7th	1220	3098.9	4318.9
8th	920	2953.5	3873.5
9th	920	2998.8	3918.8
TOTAL	35580	37892.3	67472.3

BASEMENT 01 UNDER TWIN DRIVEWAYS PARKING = 3000 SFT.
BASEMENT 02 UNDER TWIN DRIVEWAYS PARKING = 3000 SFT.
ACTUAL COVERED AREA OF PLOT = 7600.0 SFT.

SCHEDULE OF PARKING

NO.	TYPE	DEMAND	REQUIRED	PROVIDED
1-	C A R S	1 CAR PER 200 SFT.	38	24 - CARS
2-	M O T O R BIKE	1 MOTOR BIKE PER VEHICLE	= 43.11	48 - MOTOR CYCLES

LEGEND FOR FIRE FIGHTING SYSTEM

TYPE	SYMBOL	DESCRIPTIONS
1	FHC	FIRE FIGHTING BAY
2	W	FIRE FIGHTING SAND BUCKET
3		INTERNAL FIRE HYDRANT
4		EXTERNAL FIRE HYDRANT
5		SMOKE DETECTOR
6		FIRE ALARM
7	MCP	FIRST AID BOX
8		SMOKE VENT
9		FIRE EXTINGUISHER 9 KG
10		BREATHING APPARATUS
11		SPRINKLERS
12		WATER PUMP

PROJECT:
PROPOSED COMMERCIAL BUILDINGFOR
MRS. WAQAR AHMAD &
MRS. RUSHSANA ASLAM
AT PLOT NO 107 & 108 BLOCK D
O.P.F HOUSING SCHEME, LAHORE.
SIG. OF OWNER

SIG. OF ARCHITECT

SUBMISSION DRAWING

SCALE 1/30"=1'-0" | DRAWN
DRAWN SHAQIB
DATE MAY, 2023 | DRAWING NO. 2023-108 | SHEET NO 01
CHECKED BY SHAQIB

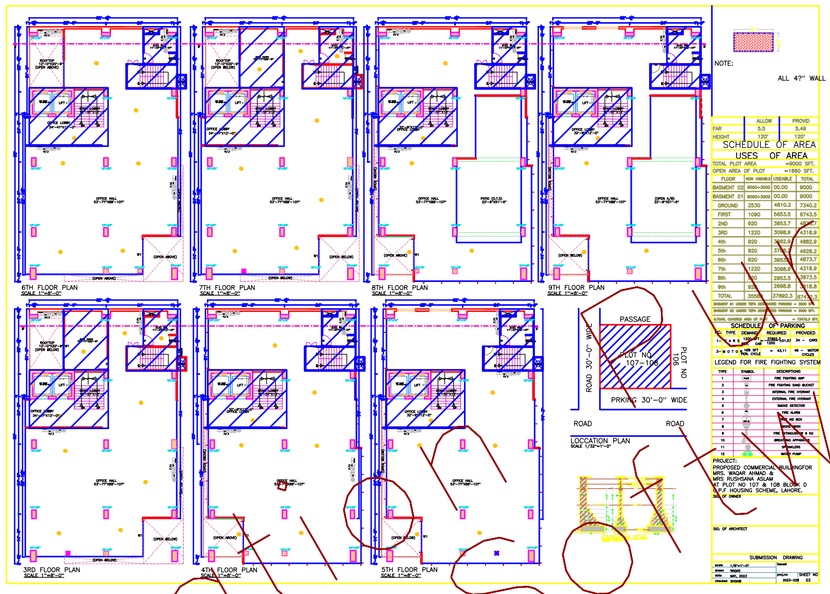

NOTE:
ALL 42" WALL IS R.C.C BLOCKS

	ALLOW	PROVID
FAR	5.5	5.49
HEIGHT	120'	120'

SCHEDULE OF AREA
USES OF AREA

TOTAL PLOT AREA =9000 SFT.
OPEN AREA OF PLOT =1660 SFT.

FLOOR	NOW VERANDA	USEABLE	TOTAL
BASEMENT 02	9000+3000	00.00	9000
BASEMENT 01	9000+3000	00.00	9000
GROUND	2530	4810.2	7340.2
FIRST	1090	5653.5	6743.5
2ND	920	3953.7	4873.7
3RD	1220	3098.9	4318.9
4th	920	3962.9	4882.9
5th	920	3708.2	4628.2
6th	920	3953.7	4873.7
7th	1220	3098.9	4318.9
8th	920	2953.5	3873.5
9th	920	2998.8	3918.8
TOTAL	35580	37892.3	67472.3

BASEMENT 01 UNDER TWIN DRIVEWAYS PARKING = 3000 SFT.
BASEMENT 02 UNDER TWIN DRIVEWAYS PARKING = 3000 SFT.
ACTUAL COVERED AREA OF PLOT = 7600.0 SFT.

SCHEDULE OF PARKING

NO.	TYPE	DEMAND	REQUIRED	PROVIDED
1-	C A R S	1 CAR PER 200 SFT.	38	24 - CARS
2-	M O T O R BIKE	1 MOTOR BIKE PER VEHICLE	= 43.11	48 - MOTOR CYCLES

LEGEND FOR FIRE FIGHTING SYSTEM

TYPE	SYMBOL	DESCRIPTIONS
1	FHC	FIRE FIGHTING BAY
2	W	FIRE FIGHTING SAND BUCKET
3		INTERNAL FIRE HYDRANT
4		EXTERNAL FIRE HYDRANT
5		SMOKE DETECTOR
6		FIRE ALARM
7	MCP	FIRST AID BOX
8		SMOKE VENT
9		FIRE EXTINGUISHER 9 KG
10		BREATHING APPARATUS
11		SPRINKLERS
12		WATER PUMP

PROJECT:
PROPOSED COMMERCIAL BUILDINGFOR
MRS. WAQAR AHMAD &
MRS. RUSHSANA ASLAM
AT PLOT NO 107 & 108 BLOCK D
O.P.F HOUSING SCHEME, LAHORE.
SIG. OF OWNER

SIG. OF ARCHITECT

SUBMISSION DRAWING

SCALE 1/30"=1'-0" | DRAWN
DRAWN SHAQIB
DATE MAY, 2023 | DRAWING NO. 2023-108 | SHEET NO 03
CHECKED BY SHAQIB

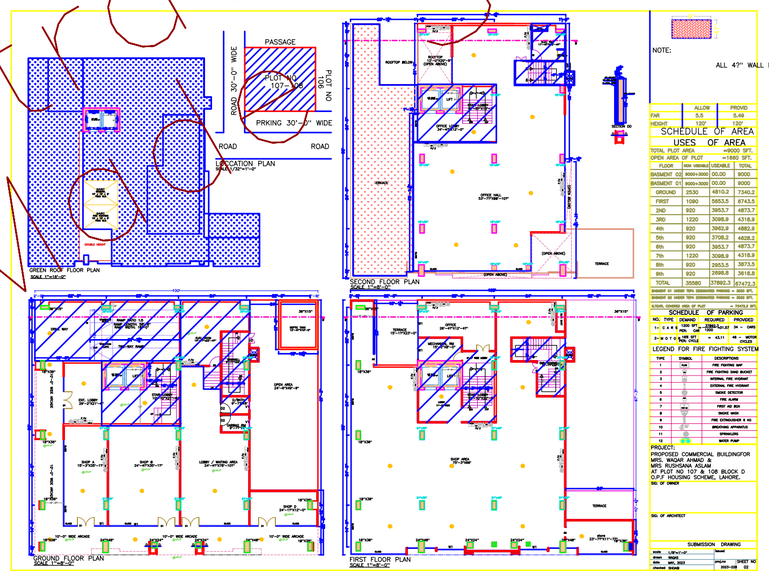

NOTE:
ALL 42" WALL IS R.C.C BLOCKS

	ALLOW	PROVID
FAR	5.5	5.49
HEIGHT	120'	120'

SCHEDULE OF AREA
USES OF AREA

TOTAL PLOT AREA =9000 SFT.
OPEN AREA OF PLOT =1660 SFT.

FLOOR	NOW VERANDA	USEABLE	TOTAL
BASEMENT 02	9000+3000	00.00	9000
BASEMENT 01	9000+3000	00.00	9000
GROUND	2530	4810.2	7340.2
FIRST	1090	5653.5	6743.5
2ND	920	3953.7	4873.7
3RD	1220	3098.9	4318.9
4th	920	3962.9	4882.9
5th	920	3708.2	4628.2
6th	920	3953.7	4873.7
7th	1220	3098.9	4318.9
8th	920	2953.5	3873.5
9th	920	2998.8	3918.8
TOTAL	35580	37892.3	67472.3

BASEMENT 01 UNDER TWIN DRIVEWAYS PARKING = 3000 SFT.
BASEMENT 02 UNDER TWIN DRIVEWAYS PARKING = 3000 SFT.
ACTUAL COVERED AREA OF PLOT = 7600.0 SFT.

SCHEDULE OF PARKING

NO.	TYPE	DEMAND	REQUIRED	PROVIDED
1-	C A R S	1 CAR PER 200 SFT.	38	24 - CARS
2-	M O T O R BIKE	1 MOTOR BIKE PER VEHICLE	= 43.11	48 - MOTOR CYCLES

LEGEND FOR FIRE FIGHTING SYSTEM

TYPE	SYMBOL	DESCRIPTIONS
1	FHC	FIRE FIGHTING BAY
2	W	FIRE FIGHTING SAND BUCKET
3		INTERNAL FIRE HYDRANT
4		EXTERNAL FIRE HYDRANT
5		SMOKE DETECTOR
6		FIRE ALARM
7	MCP	FIRST AID BOX
8		SMOKE VENT
9		FIRE EXTINGUISHER 9 KG
10		BREATHING APPARATUS
11		SPRINKLERS
12		WATER PUMP

PROJECT:
PROPOSED COMMERCIAL BUILDINGFOR
MRS. WAQAR AHMAD &
MRS. RUSHSANA ASLAM
AT PLOT NO 107 & 108 BLOCK D
O.P.F HOUSING SCHEME, LAHORE.
SIG. OF OWNER

SIG. OF ARCHITECT

SUBMISSION DRAWING

SCALE 1/30"=1'-0" | DRAWN
DRAWN SHAQIB
DATE MAY, 2023 | DRAWING NO. 2023-108 | SHEET NO 02
CHECKED BY SHAQIB

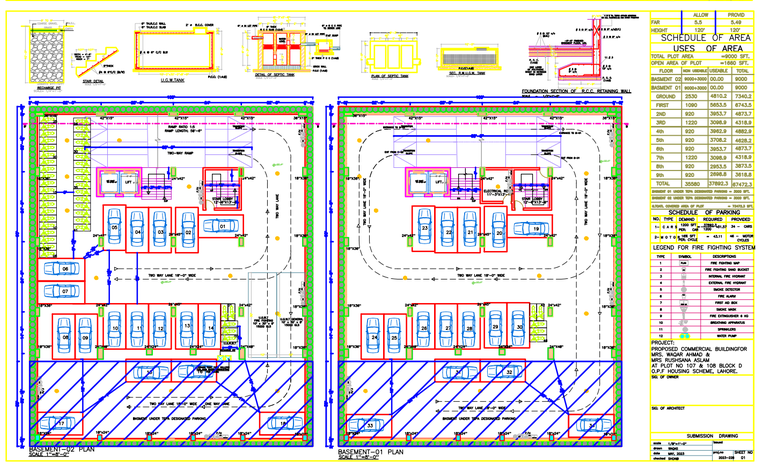

NOTE:
ALL 42" WALL IS R.C.C BLOCKS

	ALLOW	PROVID
FAR	5.5	5.49
HEIGHT	120'	120'

SCHEDULE OF AREA
USES OF AREA

TOTAL PLOT AREA =9000 SFT.
OPEN AREA OF PLOT =1660 SFT.

FLOOR	NOW VERANDA	USEABLE	TOTAL
BASEMENT 02	9000+3000	00.00	9000
BASEMENT 01	9000+3000	00.00	9000
GROUND	2530	4810.2	7340.2
FIRST	1090	5653.5	6743.5
2ND	920	3953.7	4873.7
3RD	1220	3098.9	4318.9
4th	920	3962.9	4882.9
5th	920	3708.2	4628.2
6th	920	3953.7	4873.7
7th	1220	3098.9	4318.9
8th	920	2953.5	3873.5
9th	920	2998.8	3918.8
TOTAL	35580	37892.3	67472.3

BASEMENT 01 UNDER TWIN DRIVEWAYS PARKING = 3000 SFT.
BASEMENT 02 UNDER TWIN DRIVEWAYS PARKING = 3000 SFT.
ACTUAL COVERED AREA OF PLOT = 7600.0 SFT.

SCHEDULE OF PARKING

NO.	TYPE	DEMAND	REQUIRED	PROVIDED
1-	C A R S	1 CAR PER 200 SFT.	38	24 - CARS
2-	M O T O R BIKE	1 MOTOR BIKE PER VEHICLE	= 43.11	48 - MOTOR CYCLES

LEGEND FOR FIRE FIGHTING SYSTEM

TYPE	SYMBOL	DESCRIPTIONS
1	FHC	FIRE FIGHTING BAY
2	W	FIRE FIGHTING SAND BUCKET
3		INTERNAL FIRE HYDRANT
4		EXTERNAL FIRE HYDRANT
5		SMOKE DETECTOR
6		FIRE ALARM
7	MCP	FIRST AID BOX
8		SMOKE VENT
9		FIRE EXTINGUISHER 9 KG
10		BREATHING APPARATUS
11		SPRINKLERS
12		WATER PUMP

PROJECT:
PROPOSED COMMERCIAL BUILDINGFOR
MRS. WAQAR AHMAD &
MRS. RUSHSANA ASLAM
AT PLOT NO 107 & 108 BLOCK D
O.P.F HOUSING SCHEME, LAHORE.
SIG. OF OWNER

SIG. OF ARCHITECT

SUBMISSION DRAWING

SCALE 1/30"=1'-0" | DRAWN
DRAWN SHAQIB
DATE MAY, 2023 | DRAWING NO. 2023-108 | SHEET NO 04
CHECKED BY SHAQIB

For Demonstration Only
Tailor Made Software, Ltd