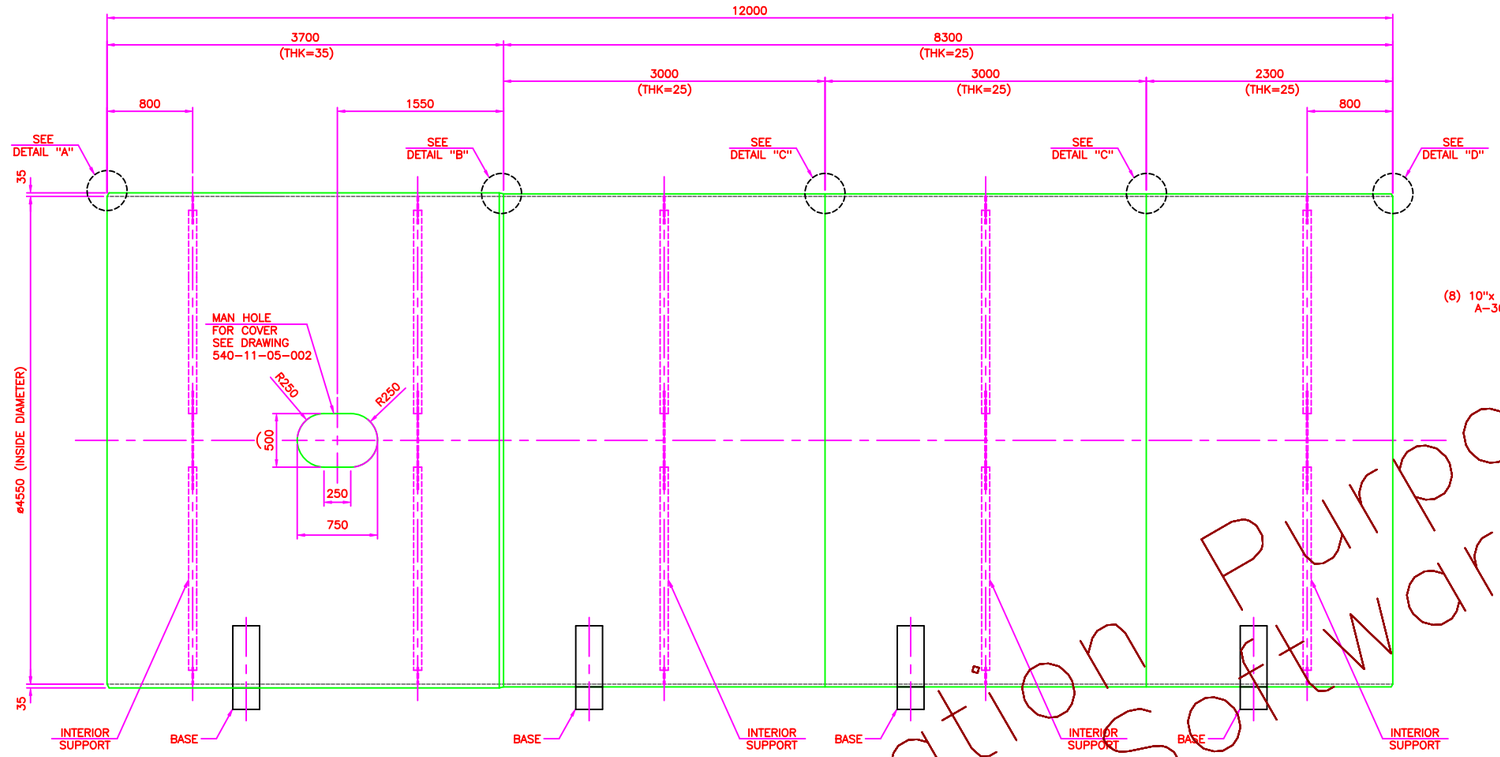

SHELL SECTION 4550ø INT.

MATL. ASTM A 516 STEEL GRADE 70

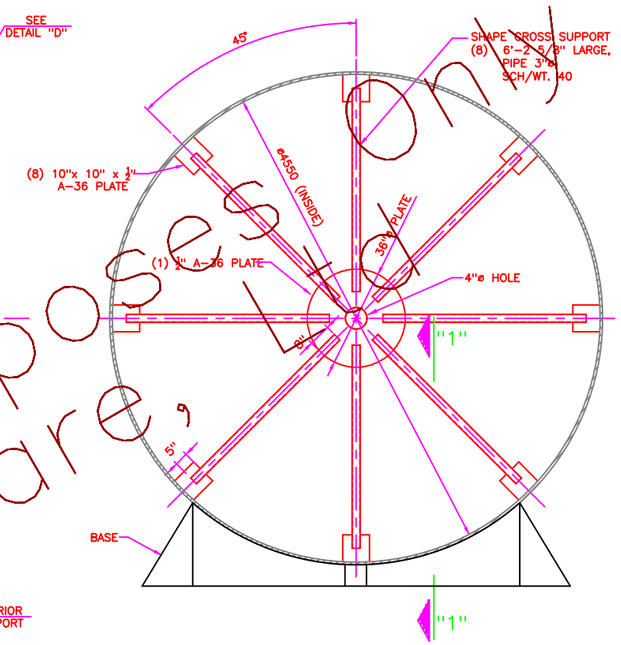

BAFFLE RING ARRANGEMENT

(INTERIOR SUPPORTS)

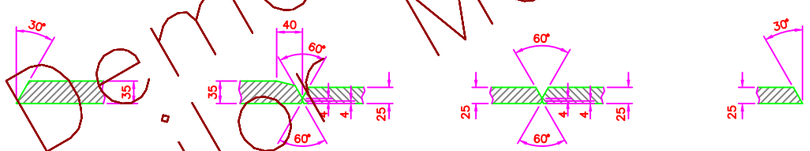

DETAIL "A" DETAIL "B" DETAIL "C" DETAIL "D"

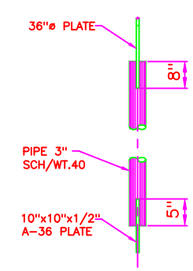

SECTION "1-1"

NOTES:

1- THE MAN HOLE WILL BE INSTALLED IN SHELL CLEAN AREA WITHOUT WELDING LINE.

For Demonstration Purposes Only
Tailor Made Software

REVISIONS

DATE	DESCRIPTION	BY

DRAWING No.	TITLE	SUPPLIER
540-11-05-003	JOINT TOOLS	CEMEX
540-11-05-002	COVER MANHOLE-ASSEMBLY AND DETAILS	CEMEX

REFERENCE DRAWING

CEMEX INGENIERIA Y PROYECTOS

CHEKED DATE: APPROVED BY: DATE:

CEMEX INGENIERIA Y PROYECTOS
DIRECCION DE INGENIERIA Y PROYECTOS

CLIENT: CEMEX SAB DE C.V.

PLANT: MERIDA

PROYECT No.

NAME: VIROLA (12.0 M) H-5

TITLE

GENERAL ARRANGEMENT

SHELL SECTION KILN 5

DRAWN: G.GONZZ.	DATE: ABR/2023		
CHEKED: H.M.R.G.	DATE: ABR/2023		
APPROVED: P.H.M.	DATE: ABR/2023		
ACOTS: MMS.	SCALE: 1:30		

DRAWING No. 540-11-05-001 REV.No. 0

THE CONTAINED INFORMATION IN THIS DRAWING IS PROPERTY OF CEMEX. IT MUST NOT BE REPRODUCED PARTIAL OR TOTALLY WITHOUT THE PRIOR WRITTEN PERMISSION OF CEMEX.