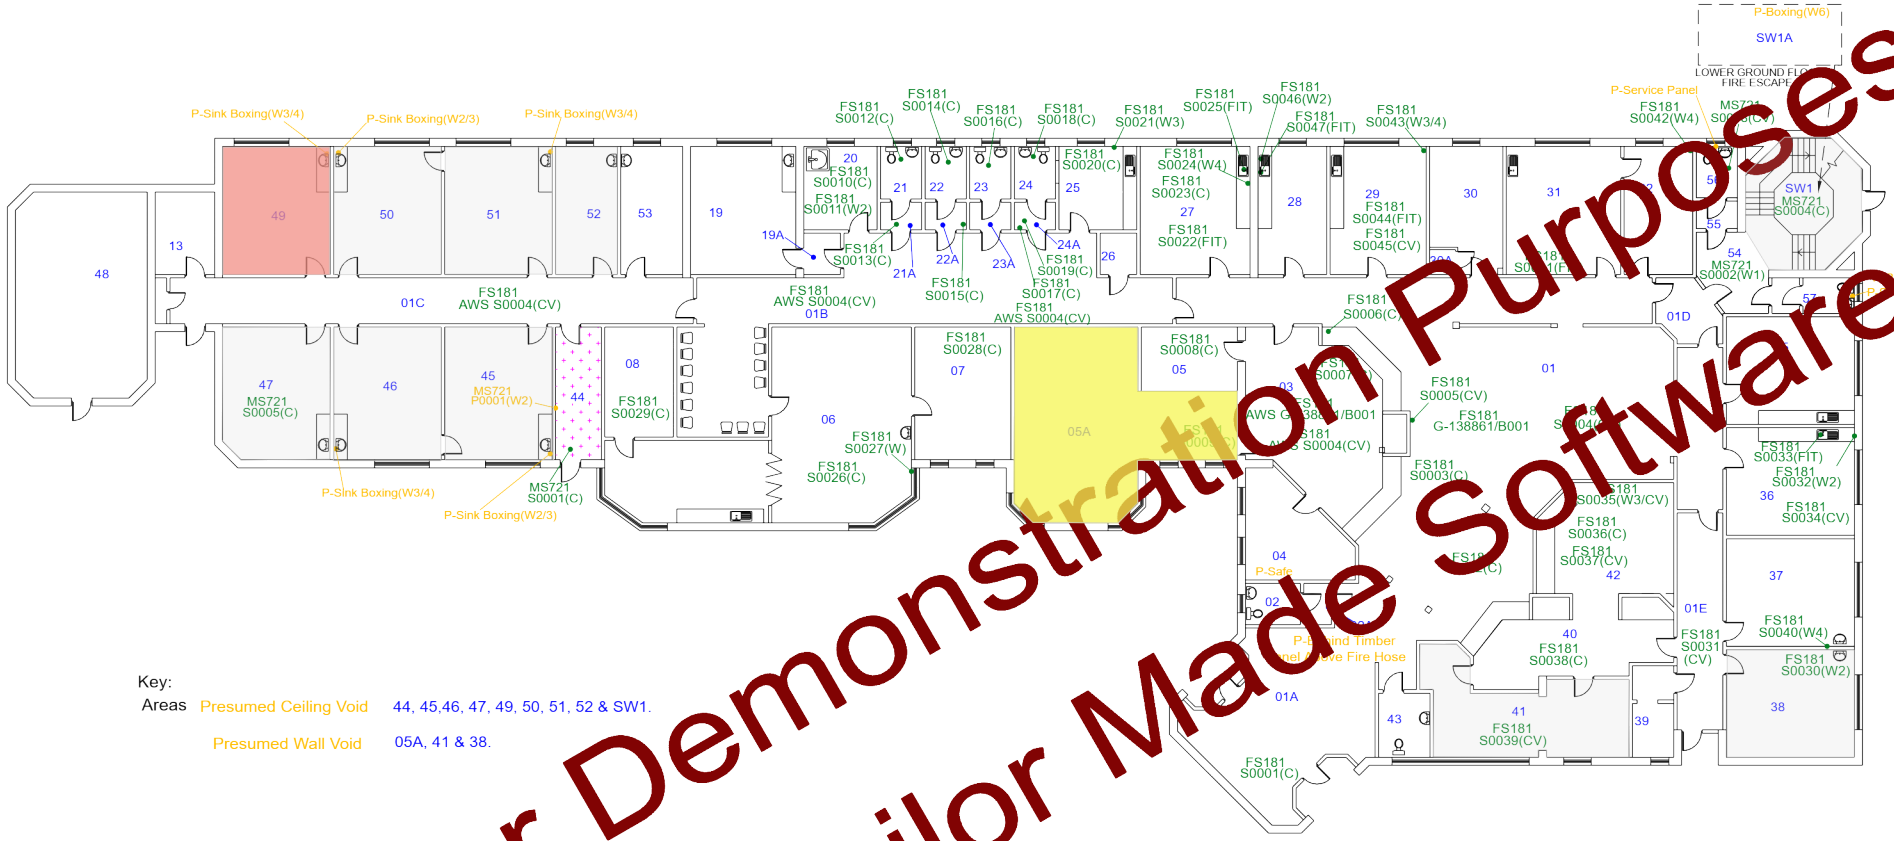

Key:

Areas Presumed Ceiling Void 44, 45,46, 47, 49, 50, 51, 52 & SW1.

Presumed Wall Void 05A, 41 & 38.

For Demonstration Purposes O
Tailor Made Software, I

12 Some Street Industrial Estate West Town 127 40 Tel: 0123-56789 Fax: 0123-98765 Web: www.myweb.com	Client: My Client Name	Ref: PR1111/ MS777 FS888 FS999
	Job No: Y17-111111111	Date: 30/06/16
	Site Address: The Client Site Building	Scale: NTS
		Drawn by: J.D.
SAMPLE DRAWING		Page 1 of 1

Key 1: 01 Room ID

EXT External Number

Key 2: Sample Results

S0001 Negative

S0001 Positive

AWS Associated with Sample

P/SP Presumed/Strongly Presumed

Key 3: No Access/Presumed

Not In Survey Remit

Room Contains ACM/ Strongly Presumed ACM